



SECTION 4216.43(1) OF THE GOVERNMENT CODE
REQUIRES THAT A PERMIT TO EXCAVATE
BE ISSUED BEFORE ANY "DEEP TO EXCAVATE"
WILL BE VALID. FOR YOUR DIG ALERT
IDENTIFICATION NUMBER CALL UNDERGROUND
SERVICE ALERT.
CALL: 811
(Two working days before you dig)

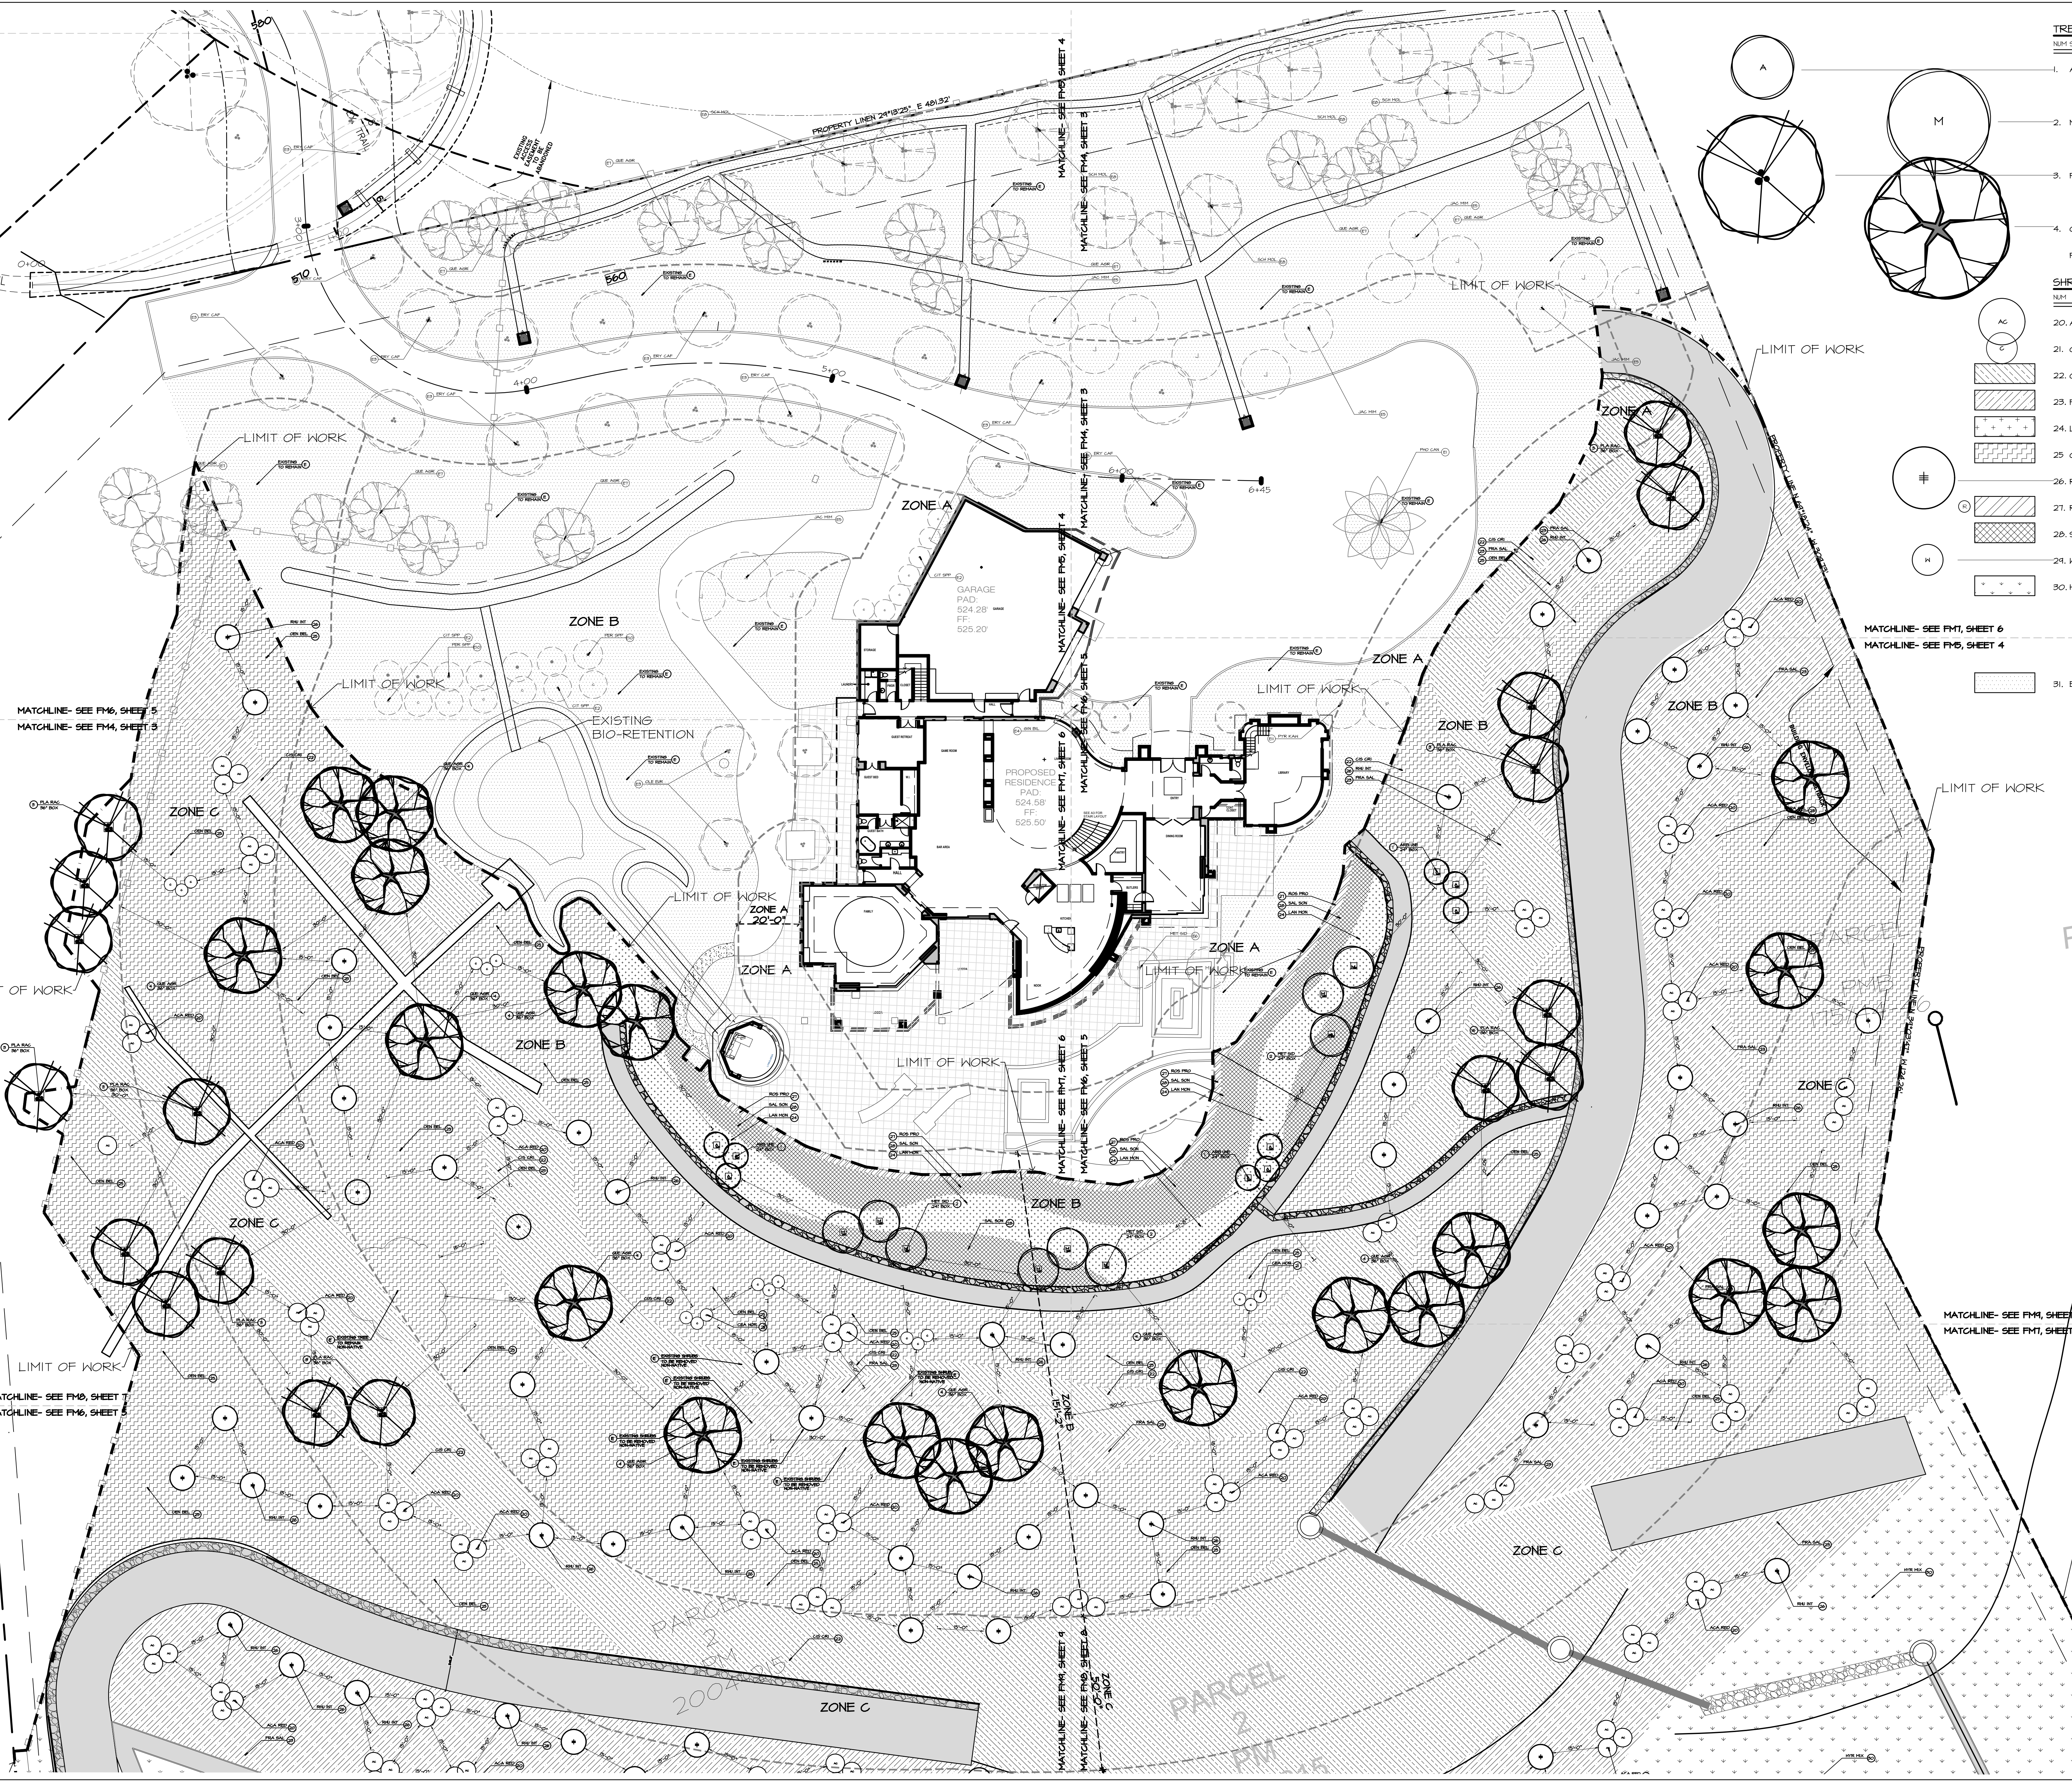

TREES:									
NUM	SYM	NAME	COMMENTS	SIZE	ATTACH A	ATTACH B	ATTACH C	ATTACH D	QUANTITY
1.	ARB UNE	ARBUSUTUS UNEDO -STRAWBERRY TREE		36" BOX	24	H	2'X2'	2'X2'	1
2.	MET EXG	METROSIDEROS EXCELSA -NEW ZEALAND CHRISTMAS TREE	MULTI	36" BOX	178	N	10' X 6'	15' X 12'	MODERATE 4
3.	FLA RAC	PLATANUS RACEMOSA -CALIFORNIA SYCAMORE		36" BOX	204	H	25'X25'	25'X25'	MODERATE 18
4.	QUE AGR	QUERCUS AGRIFOLIA -COAST LIVE OAK		36" BOX	221	O	25'X25'	25'X25'	VERY LOW 24
PROVIDE NOS ROOT BARRIER ROLL 15M-3620, 36" DEEP ROLL FOR ANY CONTAINERS 5' FROM HARDSCAPE, TYPICAL.									
SHRUBS:									
NUM	SYM	NAME	COMMENTS	SIZE	ATTACH A	ATTACH B	ATTACH C	ATTACH D	QUANTITY
20.	ACA RED	ACACIA R. 'DESERT CARPET'		5 gal	2	n	2'X15'	2'X15'	VERY LOW 141
21.	GEA HOR	CEANOTHUS T. 'CARMEL CREEPER'	CARMEL CREEPER CEANOTHUS	5 gal	51	H	2'X4'	2'X4'	LOW 18
22.	G15 CRI	CISTUS CRISPUS -ROCK ROSE		FLAT @ 12" O.C.	61	H	2'X2'	2'X4'	LOW 36/108 SQ. FT.
23.	FRA SAL	FRANKENIA SALINA -ALKALI HEATH		1 gal @ 18" O.C.	111	O	12'X12'	12'X12'	LOW 43,278 SQ. FT.
24.	LAN MON	LANTANA MONTEVIDEENSIS -PURPLE TRAIL/LANTANA		1 gal @ 24" O.C.	150	H	12'X8'	1'X2'	LOW 4,051 SQ. FT.
25.	OEN BEL	CENOTHERA BELANDIERI -MEXICAN EVENING PRIMROSE		1 gal @ 24" O.C.	191	H	12'X8'	1'X2'	LOW 7,162 SQ. FT.
26.	RHU INT	RHUS INTEGRIFOLIA -LEMONADE BERRY		5 gal	231	O	6'X10'	3'X10'	VERY LOW 62
27.	ROS PRO	ROSMARINUS 'PROSTRATUS'	MAINTAIN TO 18" MAX HT.	1 gal @ 18" O.C.	240	H n	6'X3'	12'X8'	VERY LOW 581 SQ. FT.
28.	SAL SON	SALVIA SONCHENSIS -CREEPING SAGE		1 gal @ 18" O.C.	242	H n	6'X3'	12'X10'	LOW 3,067 SQ. FT.
29.	HES FRU	HESTRINGIA FRUTICOSA BLUE -BLUE COAST ROSEMARY		5 gal	271	H	3'X3'	4'X5'	LOW 1
30.	HYD MIX	HYDROSEED MIX BY 545 SEES 805-684-0436: GLARCHIA BOTTICAE ENCALIA CALIFORNICA LASTERIA CALIFORNICA ACMISPON GLABER LUPINUS BICOLOR DIPLOCLADIA AURANTIACA STIPA LEIPIDA NEMOPHILA MENZIESII	FAREWELL TO SPRING CALIFORNIA ENCALIA COASTAL SOLDIER DEERWEED LUPINE MONKEYFLOWER FOOTHILL NEEDLEGRASS BABY BLUE EYES	BULK LBS/ACRE 2.0 4.0 3.0 4.0 4.0 3.0 8.0 2.0	MIN P 90 30 60 20 45 4 40 10	MIN G 12 30 30 20 75 30 40 10	12'X12'	12'X12'	VERY LOW 11,451 SQ. FT.
31.	EXISTING	EXISTING PLANTING TO REMAIN							

NOTE: ALL TREES SHALL BE STAKED PER CITY STANDARDS AND REQUIRE ROOT BARRIERS WHEN PLANTED WITHIN 5' OF HARDSCAPE

EXISTING TREES:		
NUM	SYM	NAME
E1.	PHO CAN	PHOENIX CANARIENSIS -CANARY ISLAND DATE PALM
E2.	CIT SPP	CITRUS SPP. -LIME LEMON OR ORANGE TREE
E3.	ERY CAF	ERYTHRINA CAFFRA -COAST CORAL TREE
E4.	GIN BIL	GINKGO BILBOA -GINKGO
E5.	JAC MIM	JACARANDA MIMOSIFOLIA -JACARANDA
E6.	MET EXG	METROSIDEROS EXCELSA -NEW ZEALAND CHRISTMAS TREE
E7.	QUE AGR	QUERCUS AGRIFOLIA -COAST LIVE OAK
E8.	SCH MOL	SCHINUS MOLLE -CALIFORNIA PEPPER TREE
E9.	MAG GRA	MAGNOLIA GRANDIFLORA -MAGNOLIA
E10.	PER SFE	PERSEA SPECIES -DWARF AVOCADO
E11.	PYR KAK	PYRUS KAKAKAMI -EVERGREEN PEAR

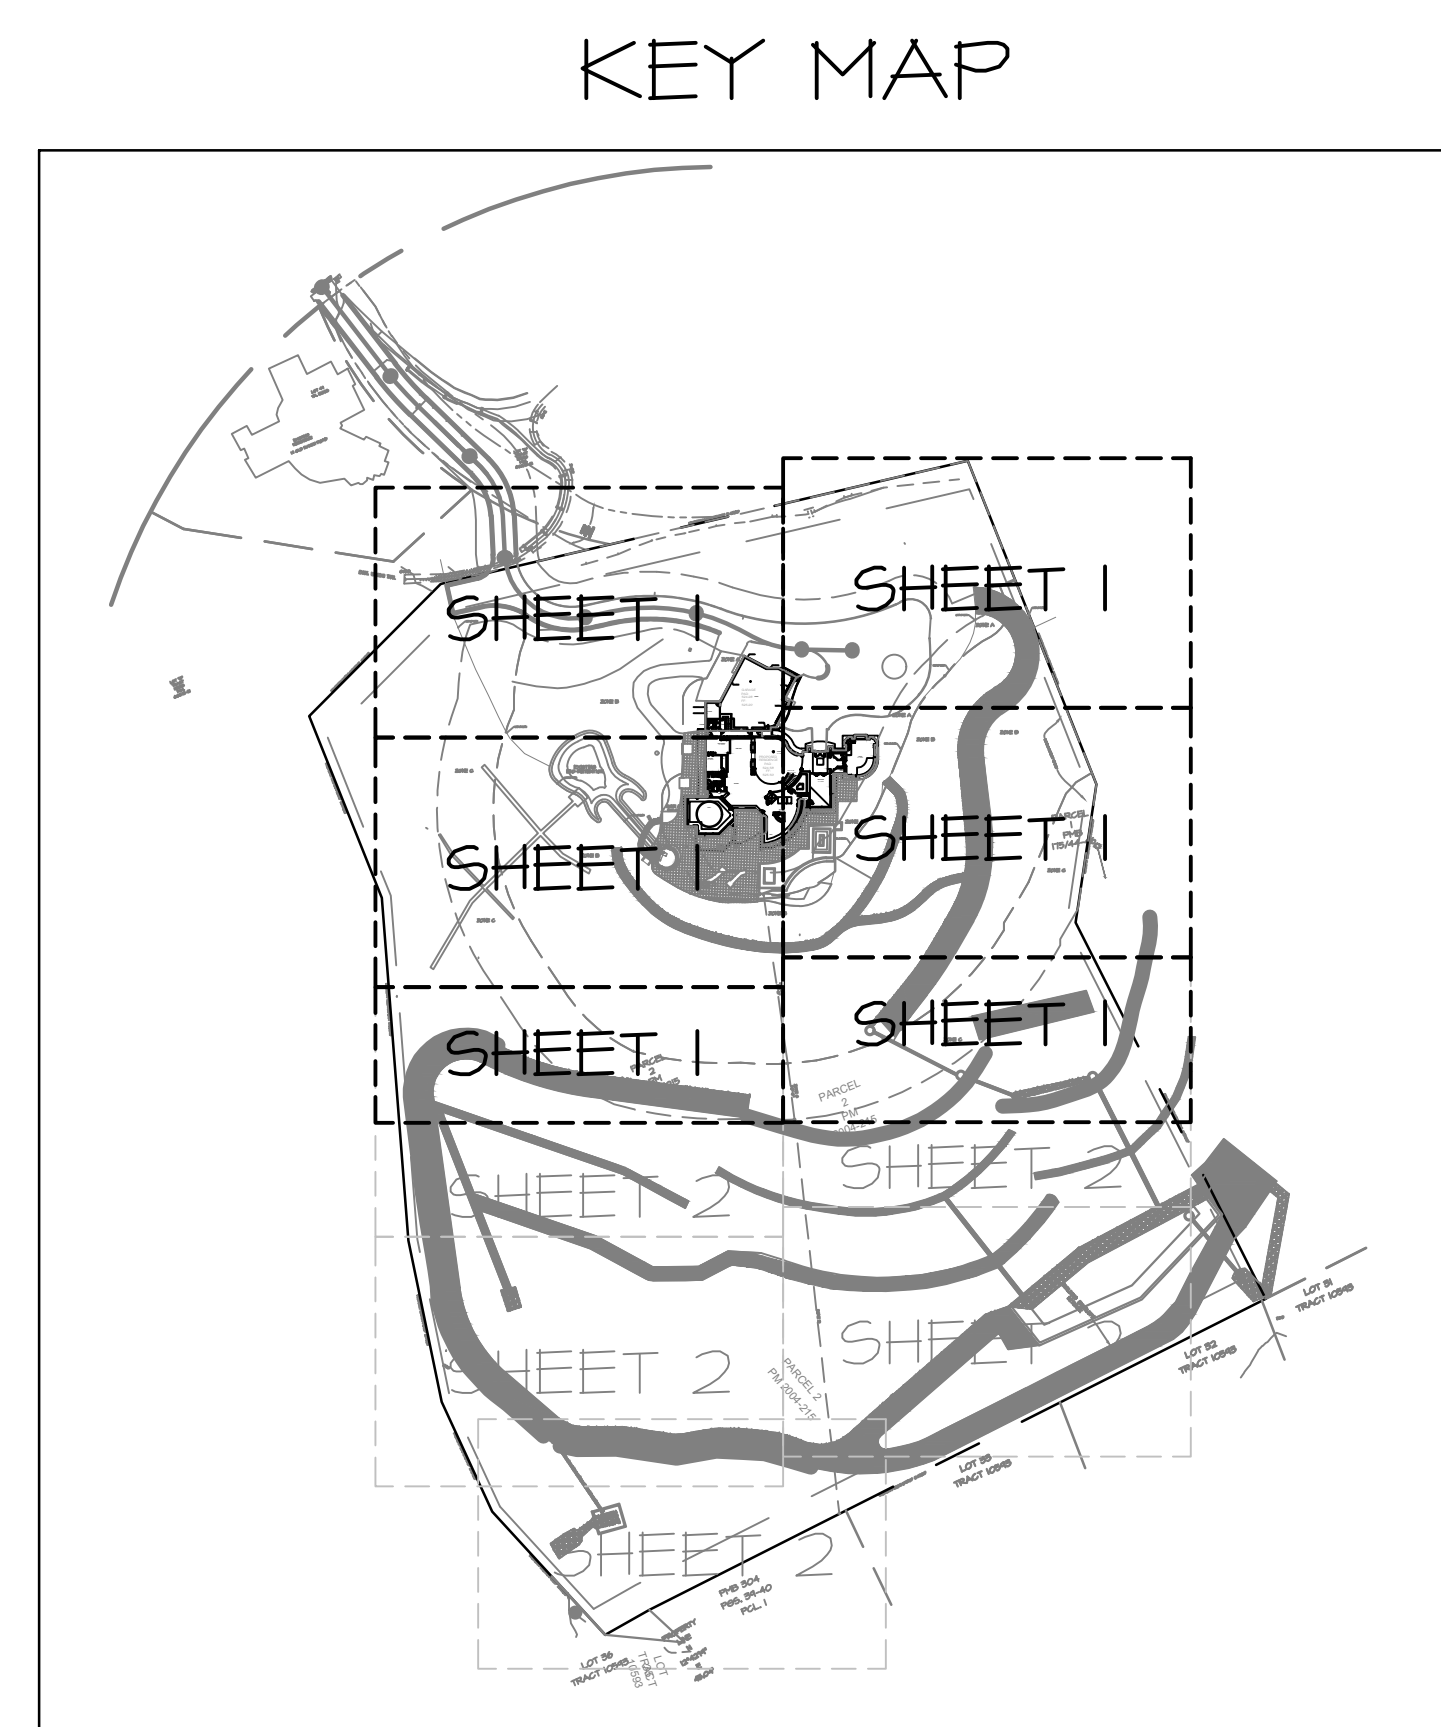


OWNER MAINTAINED SLOPE AREA
The owner assumes all responsibility for maintenance.

BUREK RESIDENCE
5000 BANCROFT BLVD
LAGUNA NIGUEL, CA 92653

DATE: 2-28-25
DRAWN BY: DSA
SCALE: 1"=20'-0"

REVISION: CITY SUBMITTAL 2: 2-28-25

Daniel Stewart & Assoc.
Landscape Architects
278 CAMINO AVISTARON 82
SAN CLEMENTE, CALIF 92672
TEL: (949) 361-1895 • FAX: (949) 361-2675

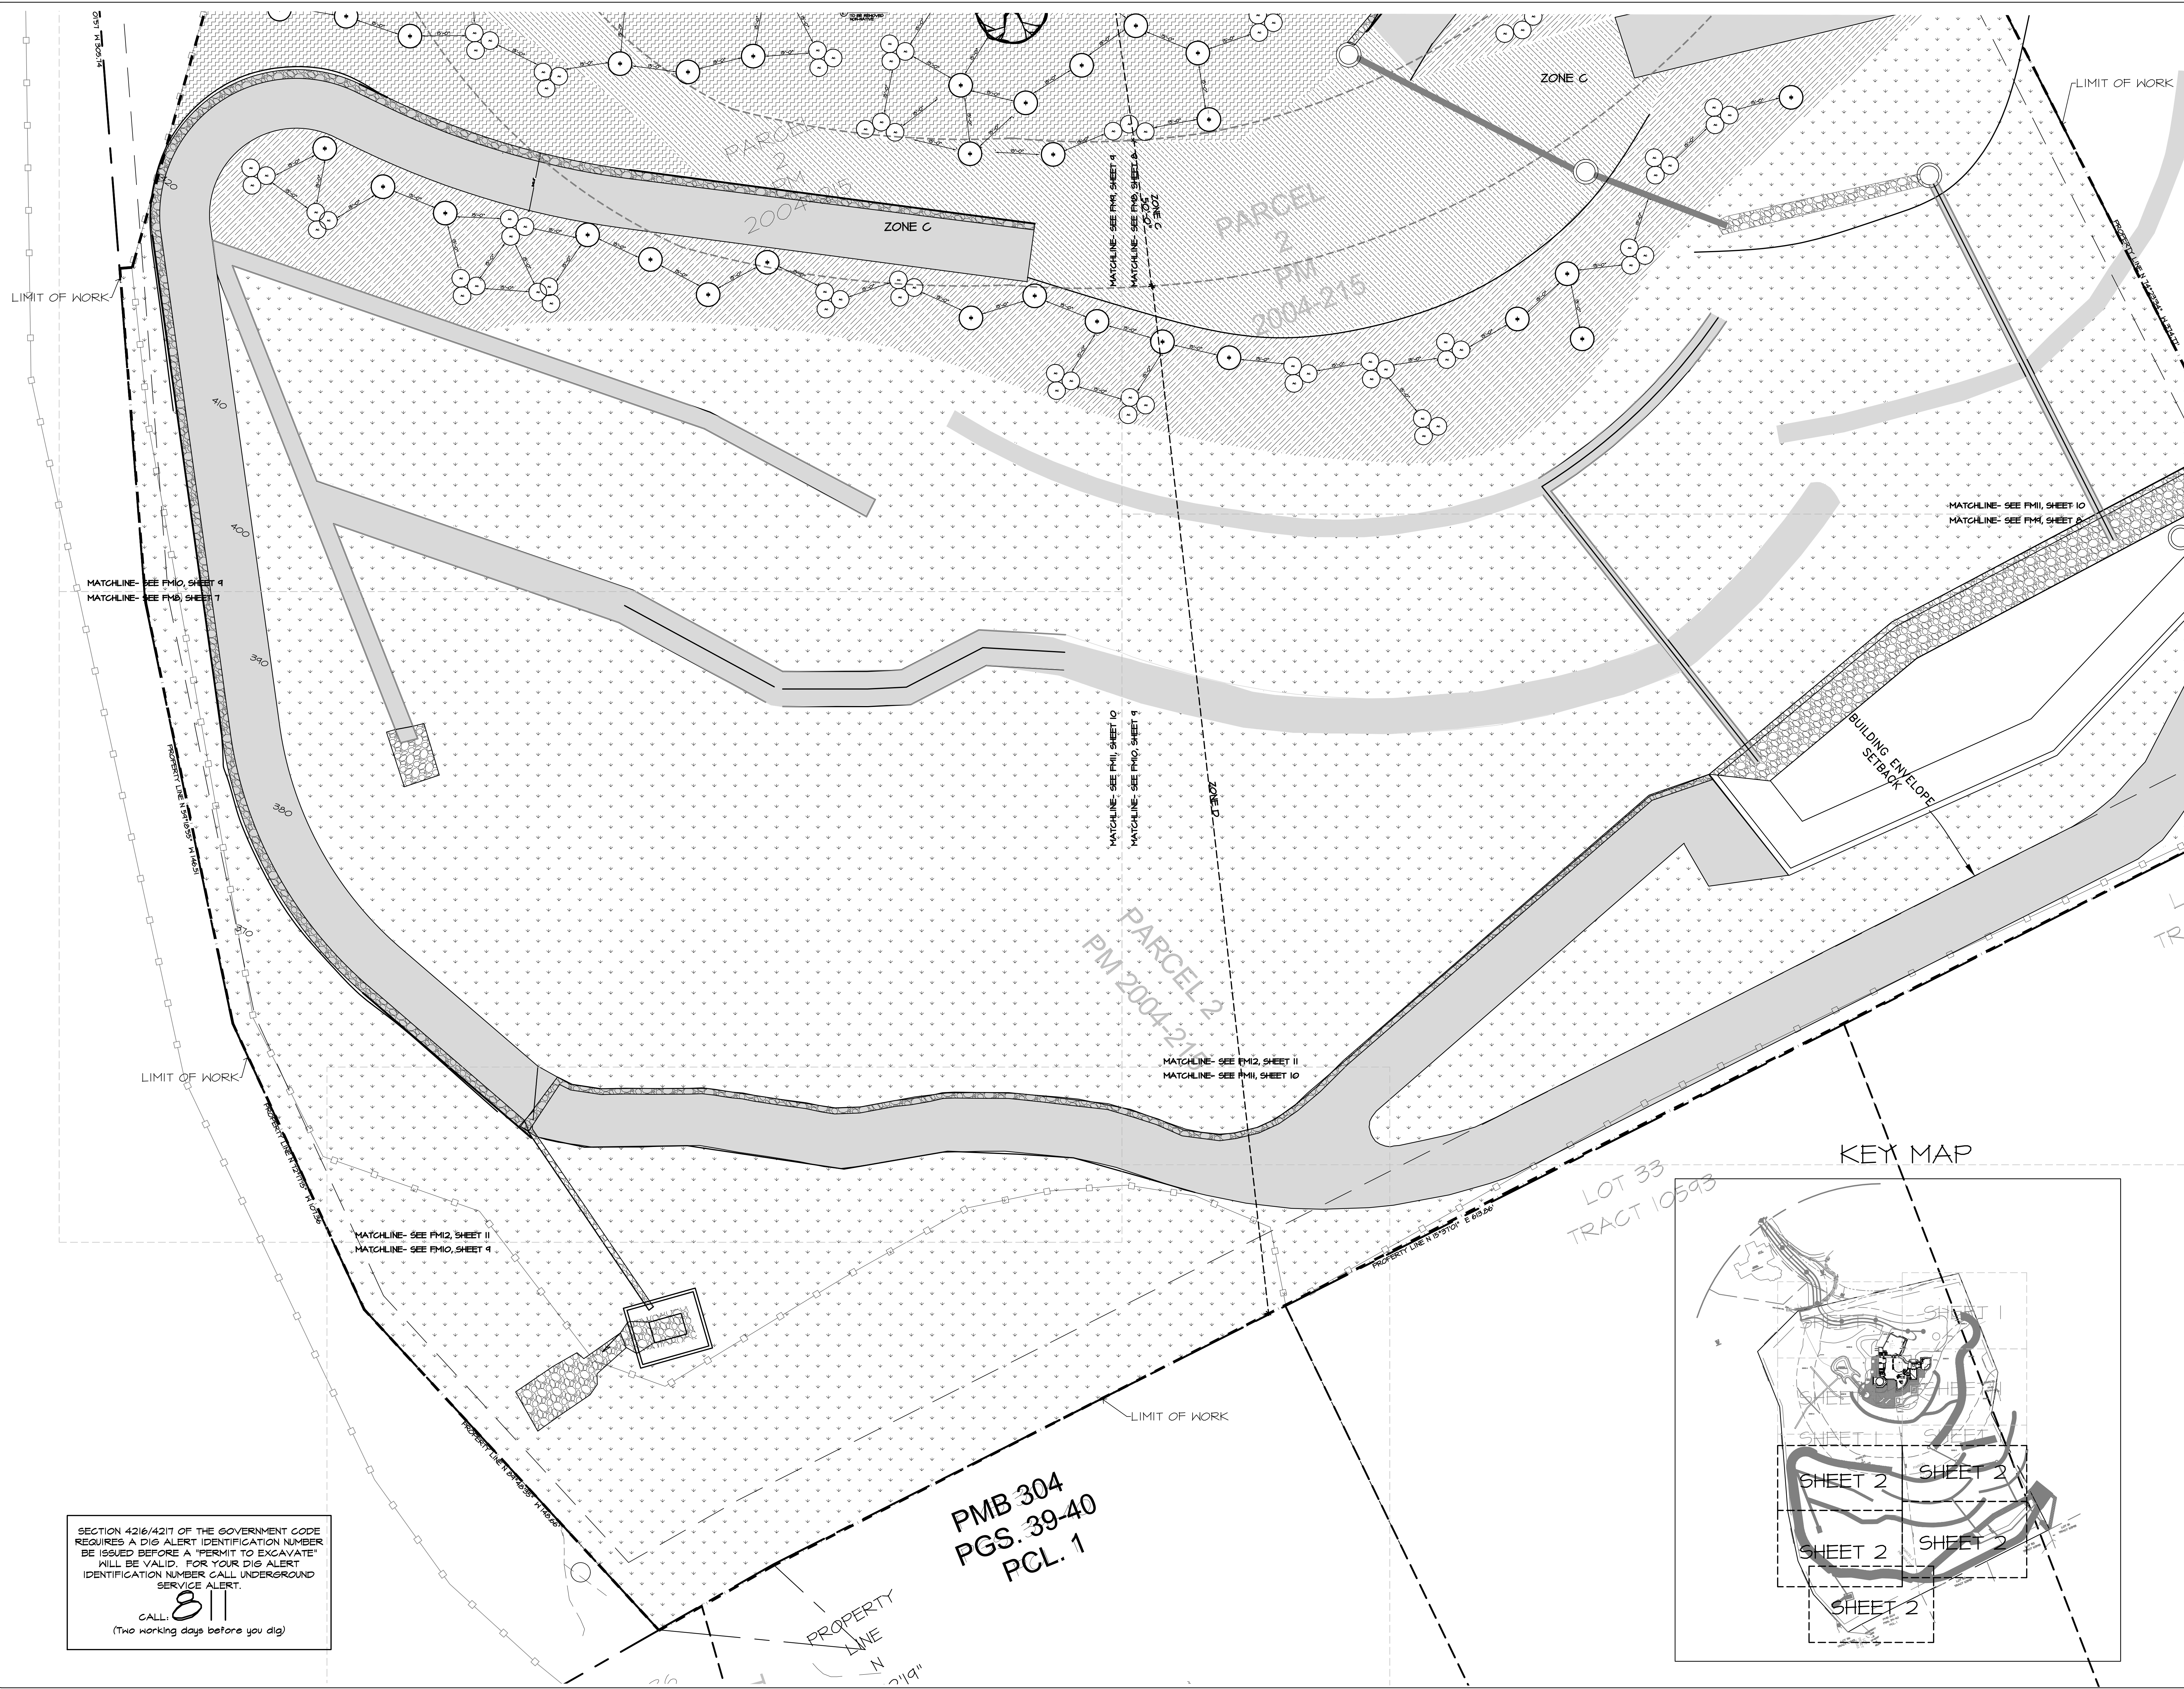

SEE SHEET 1 FOR
PLANTING LEGEND

SOILS NOTE

These Landscape construction documents prepared by DSA are for conceptual design and aesthetic layout purposes only. Any reference to landscape structures including but not limited to: pool, spa, walls and footings, glass-windscreen, slide thickness, base and reinforcing soil over-excavation, composition and moisture control, overhead structural members and connections, drainage devices and techniques, shall be designed by a structural, civil or soils engineer with reference to the soils report. In the case of any discrepancies between the plans and the engineers' recommendations the engineer shall prevail. Pool and spa structure, mechanical and electrical and connection (or lack thereof) to surrounding paving shall be per pool contractor or structural engineer with reference to the soils report.

REFER TO THE SOILS REPORT AND ENGINEER FOR THE FOLLOWING OR OTHER SPECIAL REQUIREMENTS OF THE PROJECT:

Slope stabilization, extended footings, caissons or special conditions of sealed planters, connection of slab to pool or house footing or other special conditions of the job.

The expansive nature of the soil on this lot and the potential for slope creep within 15' from top of slope is noted in the soils report. Special engineering will be required on structures, walls, spa, etc. for these conditions. Planter beds within this zone and adjacent to house should be well-drained and sealed per soils engineer recommendations.

Due to the expansive nature of the soil the paving slabs should have reinforcing, expansion joints, sand base, and subgrade soils should be pre-standardized and compacted all per the recommendations of soils engineer. Footings or cut-off walls around the edges of patio slabs are recommended to reduce water entry under slabs. Side reinforcing and footing structure and size per soils engineer. Even with these precautions some cracking and movement of structures and paving should be expected.

PLANTING NOTES


1. All areas with annual color will be planted with "best color of season" and shall be approved by the Landscape Architect.
2. 3" Mulch shall be provided under all shrub areas.
3. Contractor is to provide an automatic irrigation system with 100% coverage and separate sun/shade and turf/groundcover systems.
4. Contractor shall also provide irrigation, and/or drainage in plant pots.
5. Contractor shall not detract from any of the plant materials on this list, unless consulting with the Landscape Architect first.
6. Contractor shall install 2x4 Redwood header board at edge of all turf to shrub areas.

PLANTING SPECIFICATIONS

- A. Remove all debris, weeds, excess material and rocks larger than 3" in diameter from planting areas.
- B. Cross rip all turf and planting areas to a depth of 12" and blend the following amendments into tilled soil to a depth of 6"
Per 1000 square feet
250 lbs. Gro-power Plus with 4% sulfur
6 cubic yards of nitrated organic amendment
200 lbs. agricultural gypsum
- C. Excavate the planting pits for trees and shrubs twice the diameter and the depth of the root ball, scarify the sides and bottom of the pit. The backfill mix for use around the root ball shall consist of the following:
Per cubic yard of mix
6 parts by volume non-saline, non-sodic and low boron content
sandy textured import top soil
4 parts by volume nitrated organic amendment
20 lbs. Gro-power Plus with 4% sulfur
20 lbs. agricultural gypsum
Use Gro-power Planting tablets (7 gram size 12-8-8) while backfilling the plant, (verify number of tablets with manufacturer's specifications).
- D. Soil amendment and backfill mix are provided for bidding purposes only. The contractors shall provide in their bid for a soil agronomy report by an approved civil agronomist upon completion of rough grading. Actual soil amendments and backfill mix shall be as per soil agronomist's report and recommendations.
- E. Backfill for ferns and shade plants shall be 1/3 prepared site soil and 2/3 saturated coarse peat moss. Set these plants so that when settled the crown will be 1 1/2" above the surrounding grade.
- F. Remove all vines from nursery stakes and espalier and attach to fence or wall surface using nails or plastic ties.
- G. Fine prune all specimen trees after planting under the direction of the Landscape Architect.
- H. All specimen trees shall be selected at the source by the Landscape Architect.
- I. Upon completion, remove all extraneous materials and debris, broom wash and clean all areas.
- J. Actual symbols shall have priority over written quantities. Contractor shall verify quantities and notify Landscape Architect of discrepancies.
- K. All plant material, color size and quantities are to be verified with owner.
- L. All substitutions shall be approved by Landscape Architect and owner.

SECTION 4216/4217 OF THE GOVERNMENT CODE
REQUIRES A DIG ALERT IDENTIFICATION NUMBER
BE ISSUED BEFORE A "PERMIT TO EXCAVATE"
WILL BE VALID. FOR YOUR DIG ALERT
IDENTIFICATION NUMBER CALL UNDERGROUND
SERVICE ALERT.
CALL: 811
(Two working days before you dig)

PMB 304
PGS. 39-40
PCL. 1

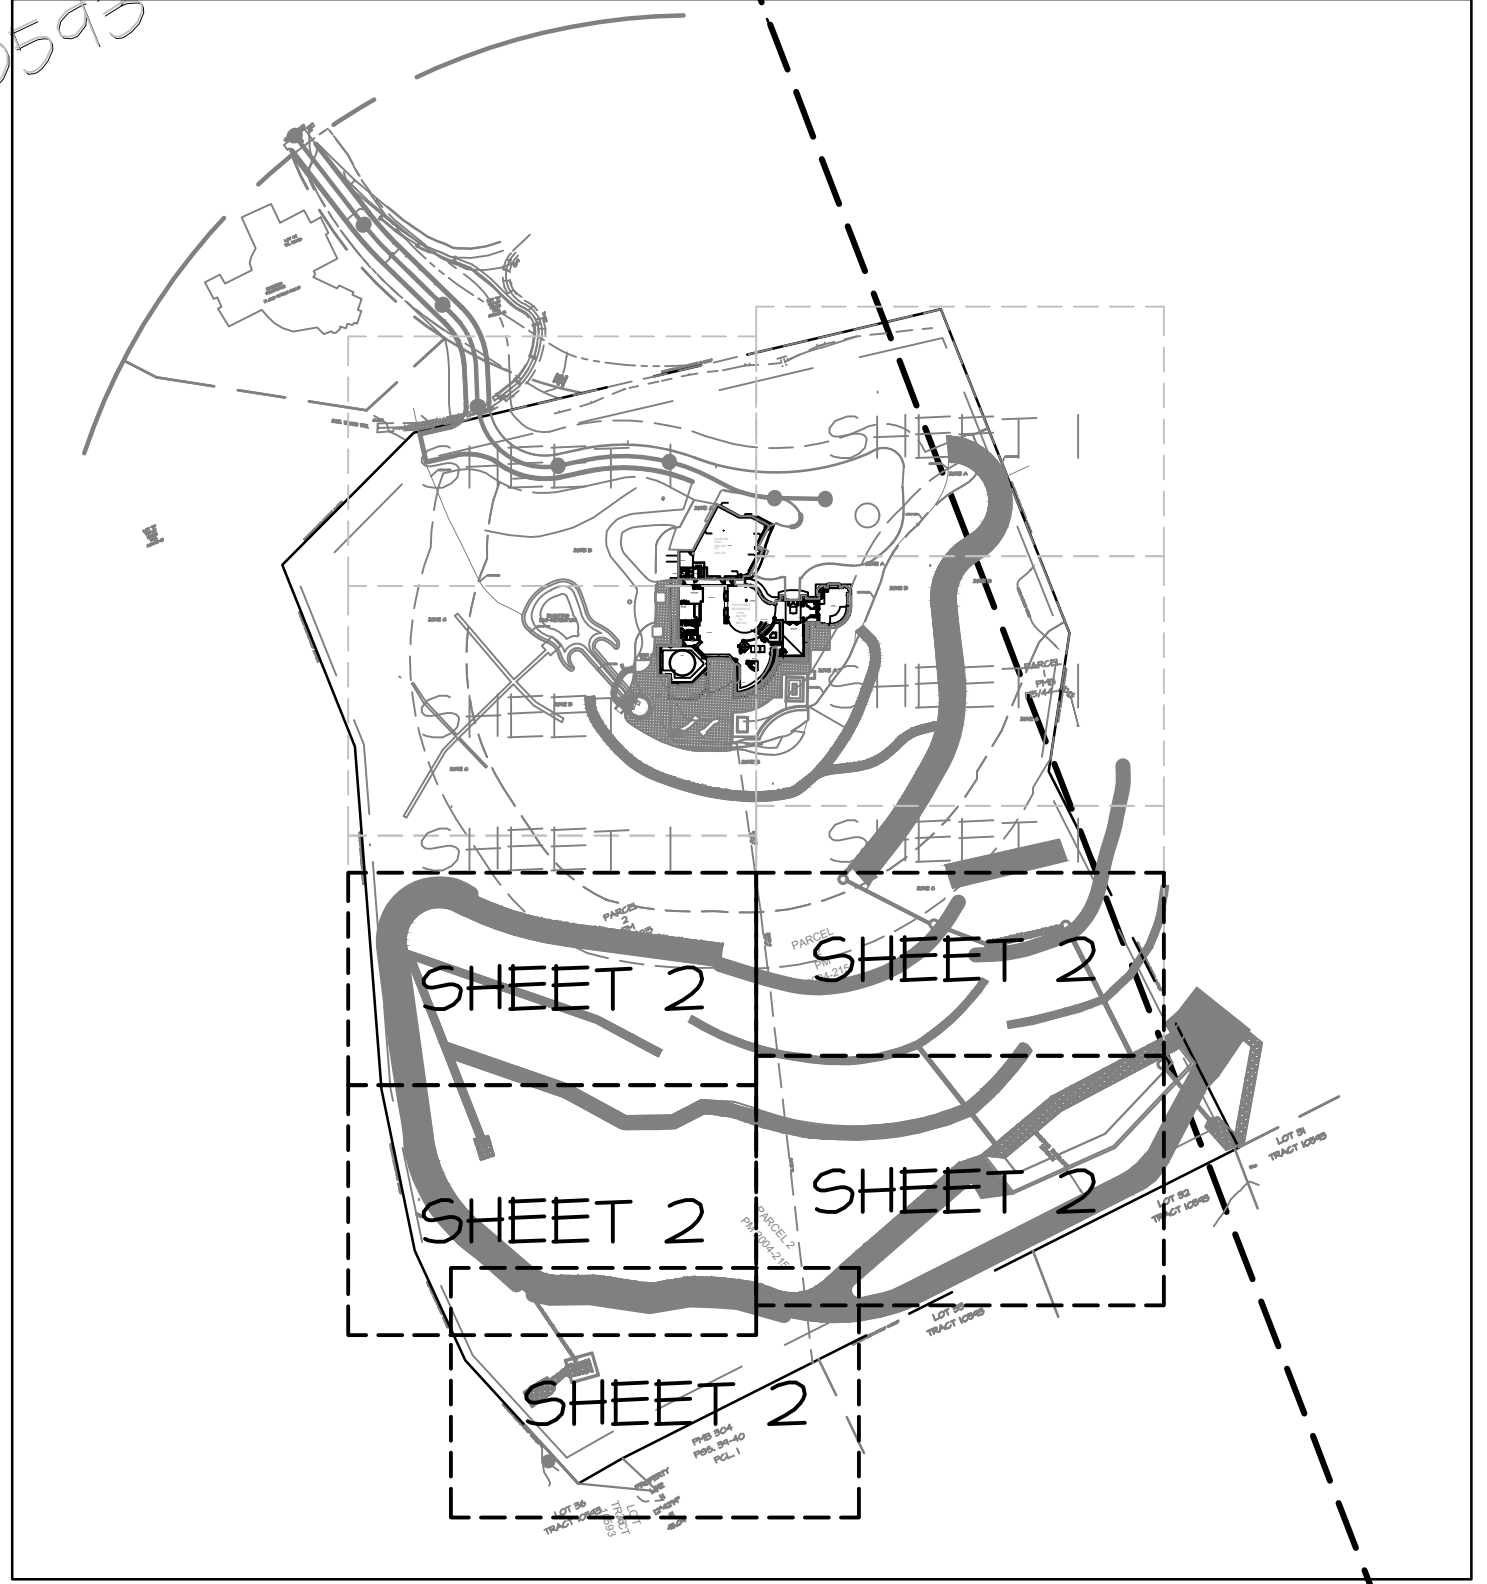

OWNER MAINTAINED SLOPE AREA
The owner assumes all responsibility for maintenance.


SHEET	2
DATE	2-28-25
DESIGNED BY	DSA
SCALE	1"=20'-0"

BUREK RESIDENCE
10543 TRACT 10543
LAGUNA NIGUEL, CA 92677


PLANTING PLAN- FUEL MODIFICATION
REVISOR: CITY SUBMITTAL 2: 2-28-25

Daniel Stewart & Assoc.
Landscape Architects
2701 CAMINO AVENUE B-2
SAN CLEMENTE, CALIF. 92672
TEL: (949) 361-1800 FAX: (949) 361-2075

KEY MAP

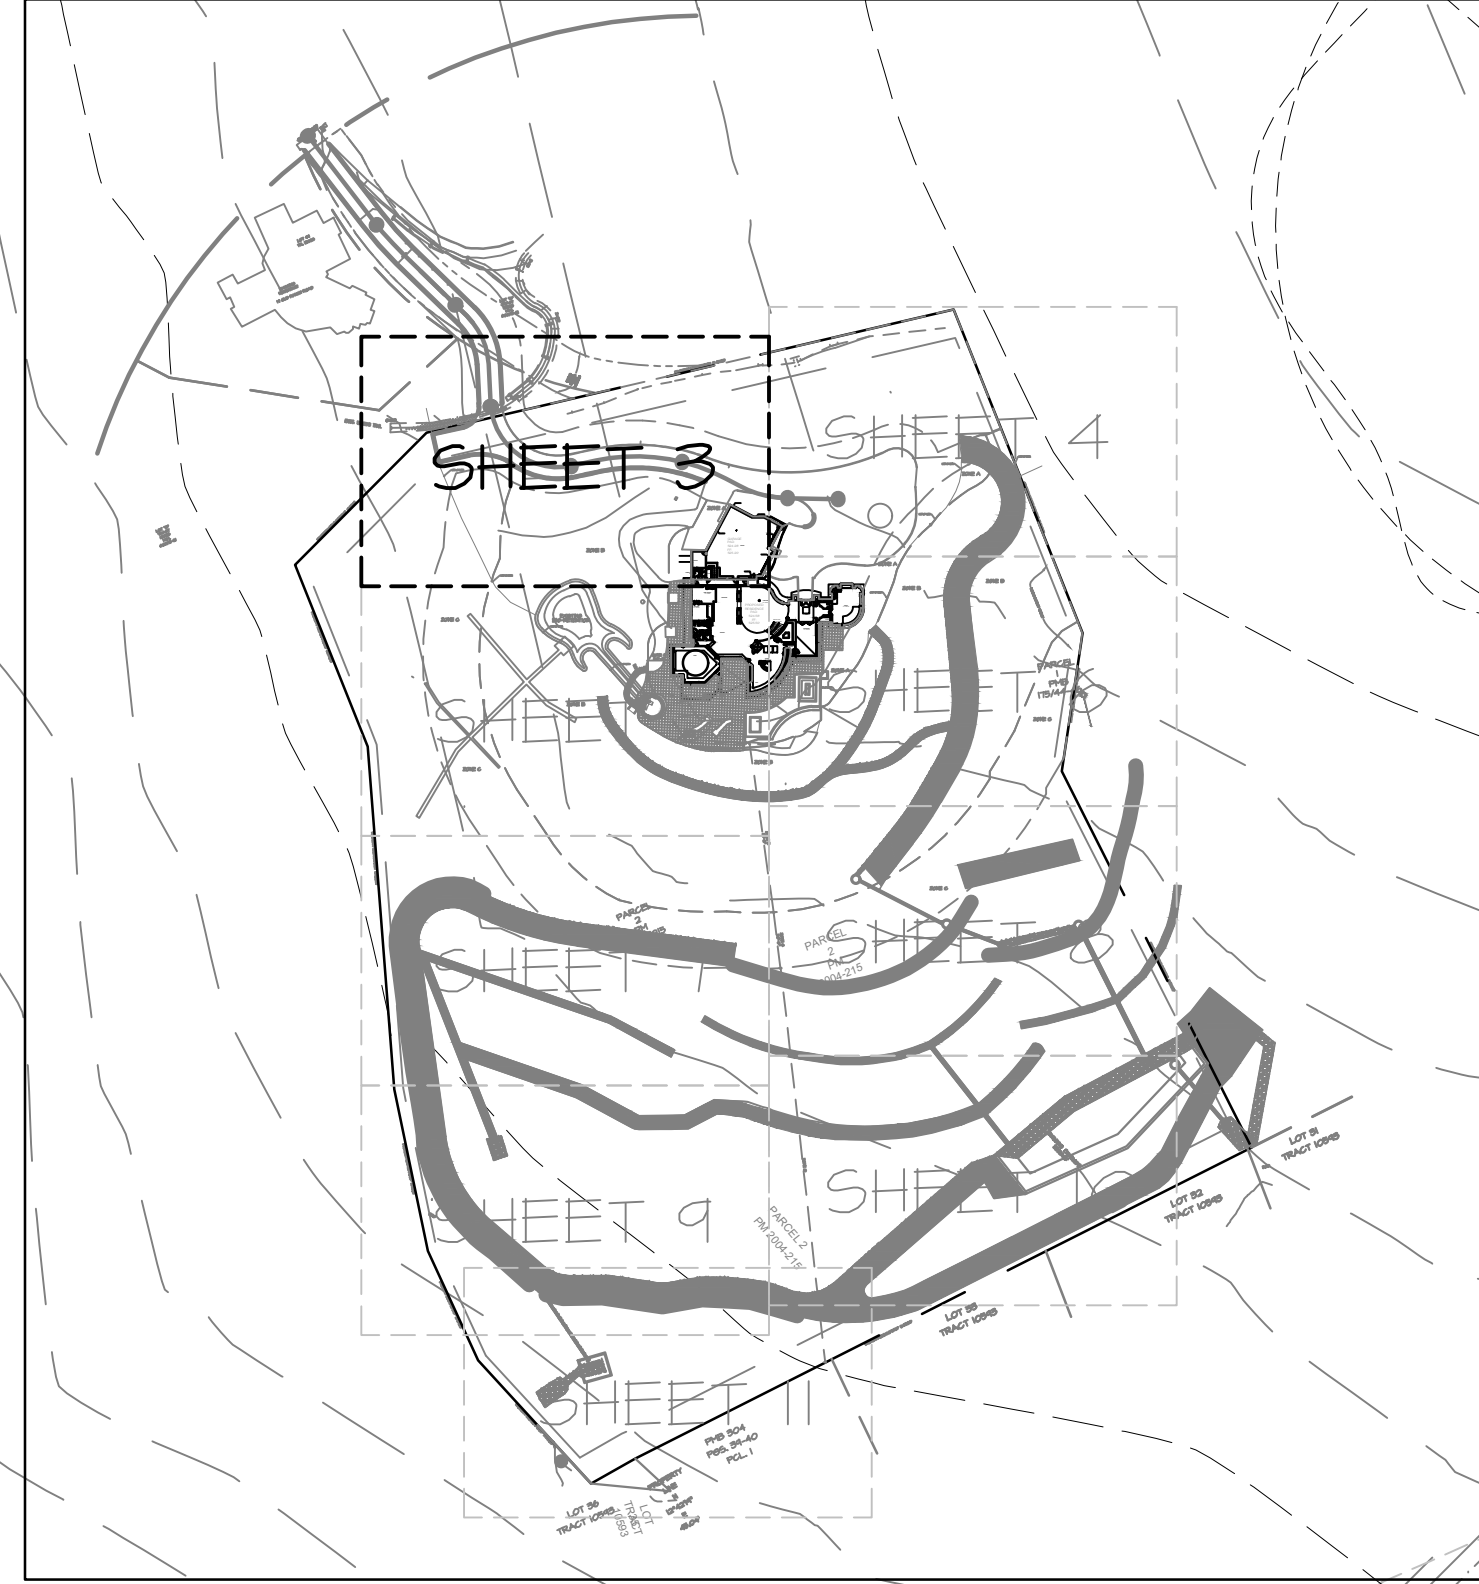

SEE SHEET 1 FOR
PLANTING LEGEND

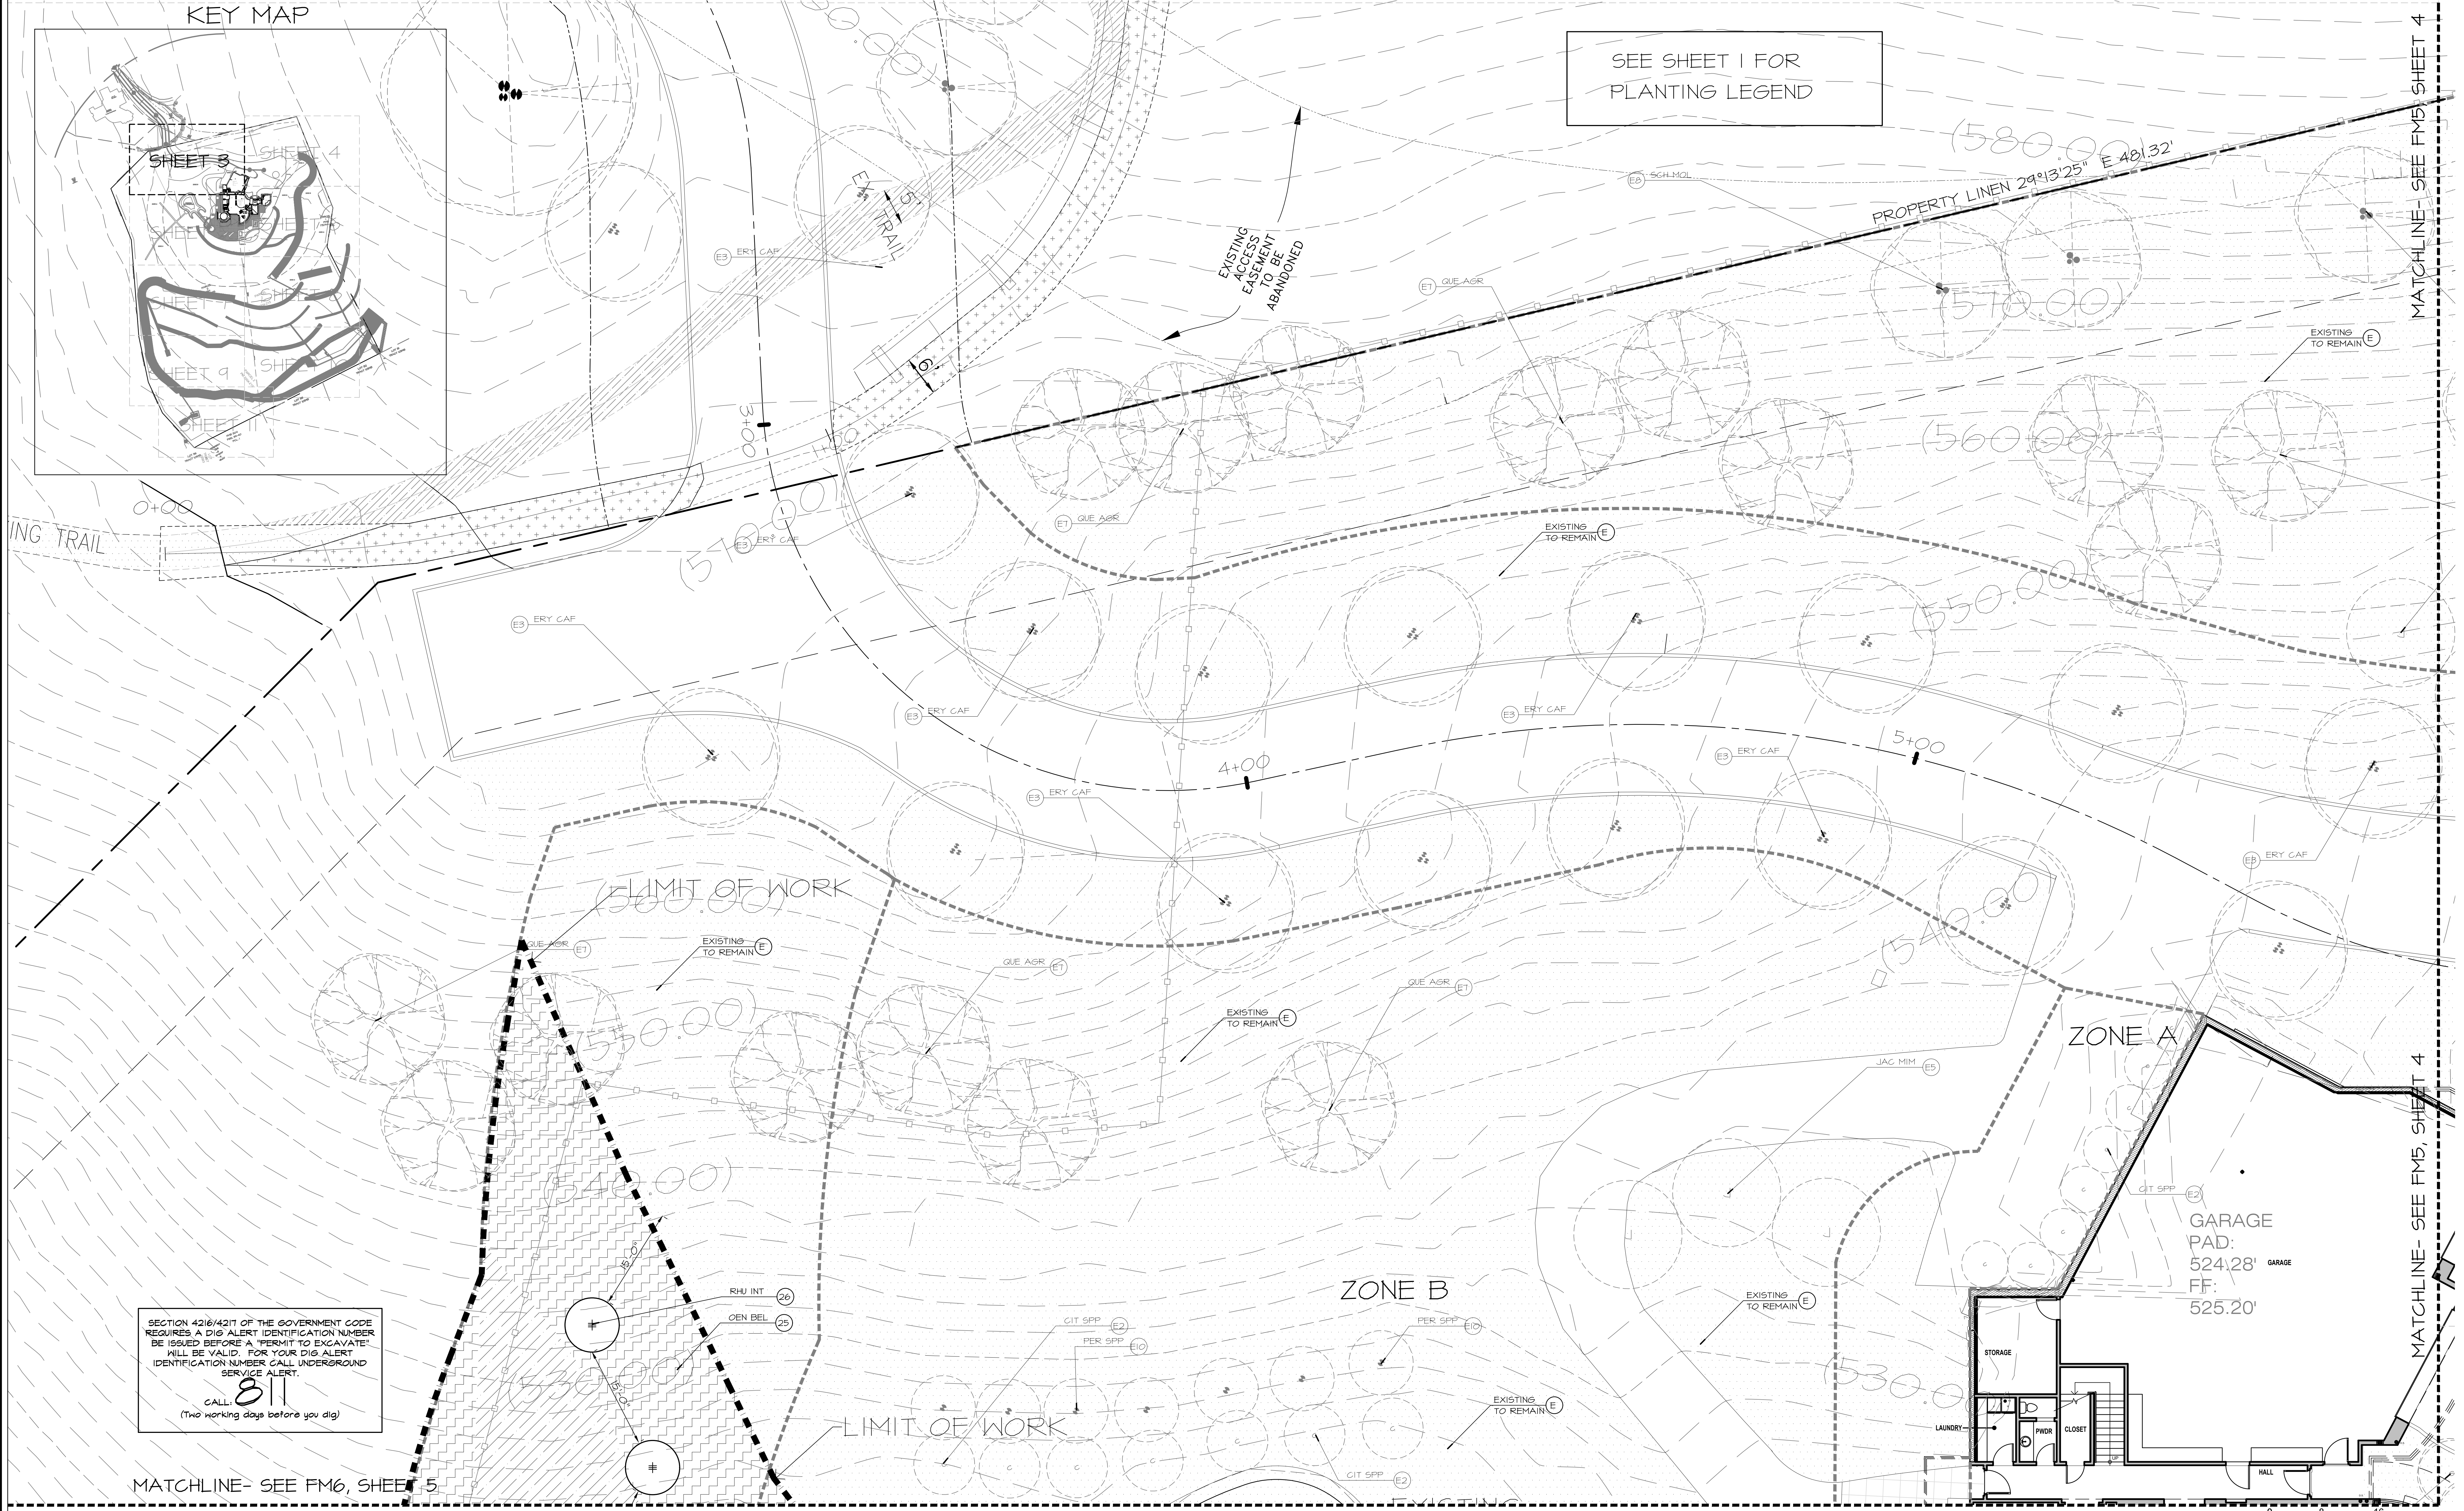

SECTION 4216/4217 OF THE GOVERNMENT CODE
REQUIRES A DIG ALERT IDENTIFICATION NUMBER
BE ISSUED BEFORE A "PERMIT TO EXCAVATE"
WILL BE VALID. FOR YOUR DIG ALERT
IDENTIFICATION NUMBER CALL UNDERGROUND
SERVICE ALERT.
CALL 811
(Two working days before you dig)

MATCHLINE- SEE FM6, SHEET 5

MATCHLINE- SEE FM5, SHEET 4

MATCHLINE- SEE FM5, SHEET 4

ZONE A

ZONE B

GARAGE
PAD:
524.28'
FF:
525.20'

SCALE: 1/8" = 1'-0"

OWNER MAINTAINED SLOPE AREA
The owner assumes all responsibility for maintenance.


BUREK RESIDENCE
5005 BANCROFT BLVD
LAGUNA NIGUEL, CA 92677

DATE: 2-28-25
PROJECT: PLANTING PLAN- FUEL MODIFICATION
REVISION: CITY SUBMITTAL 2: 2-28-25

Scale: 1/8" = 1'-0"


Sheet: 3
Job Number: 14-141
Drawn by: DSA

Professional Seal: Daniel Stewart & Assoc. Landscape Architects
270 CAMINO AVENIDA B2
SAN CLEMENTE, CALIF 92672
TEL: (949) 361-8900 FAX: (949) 361-2075

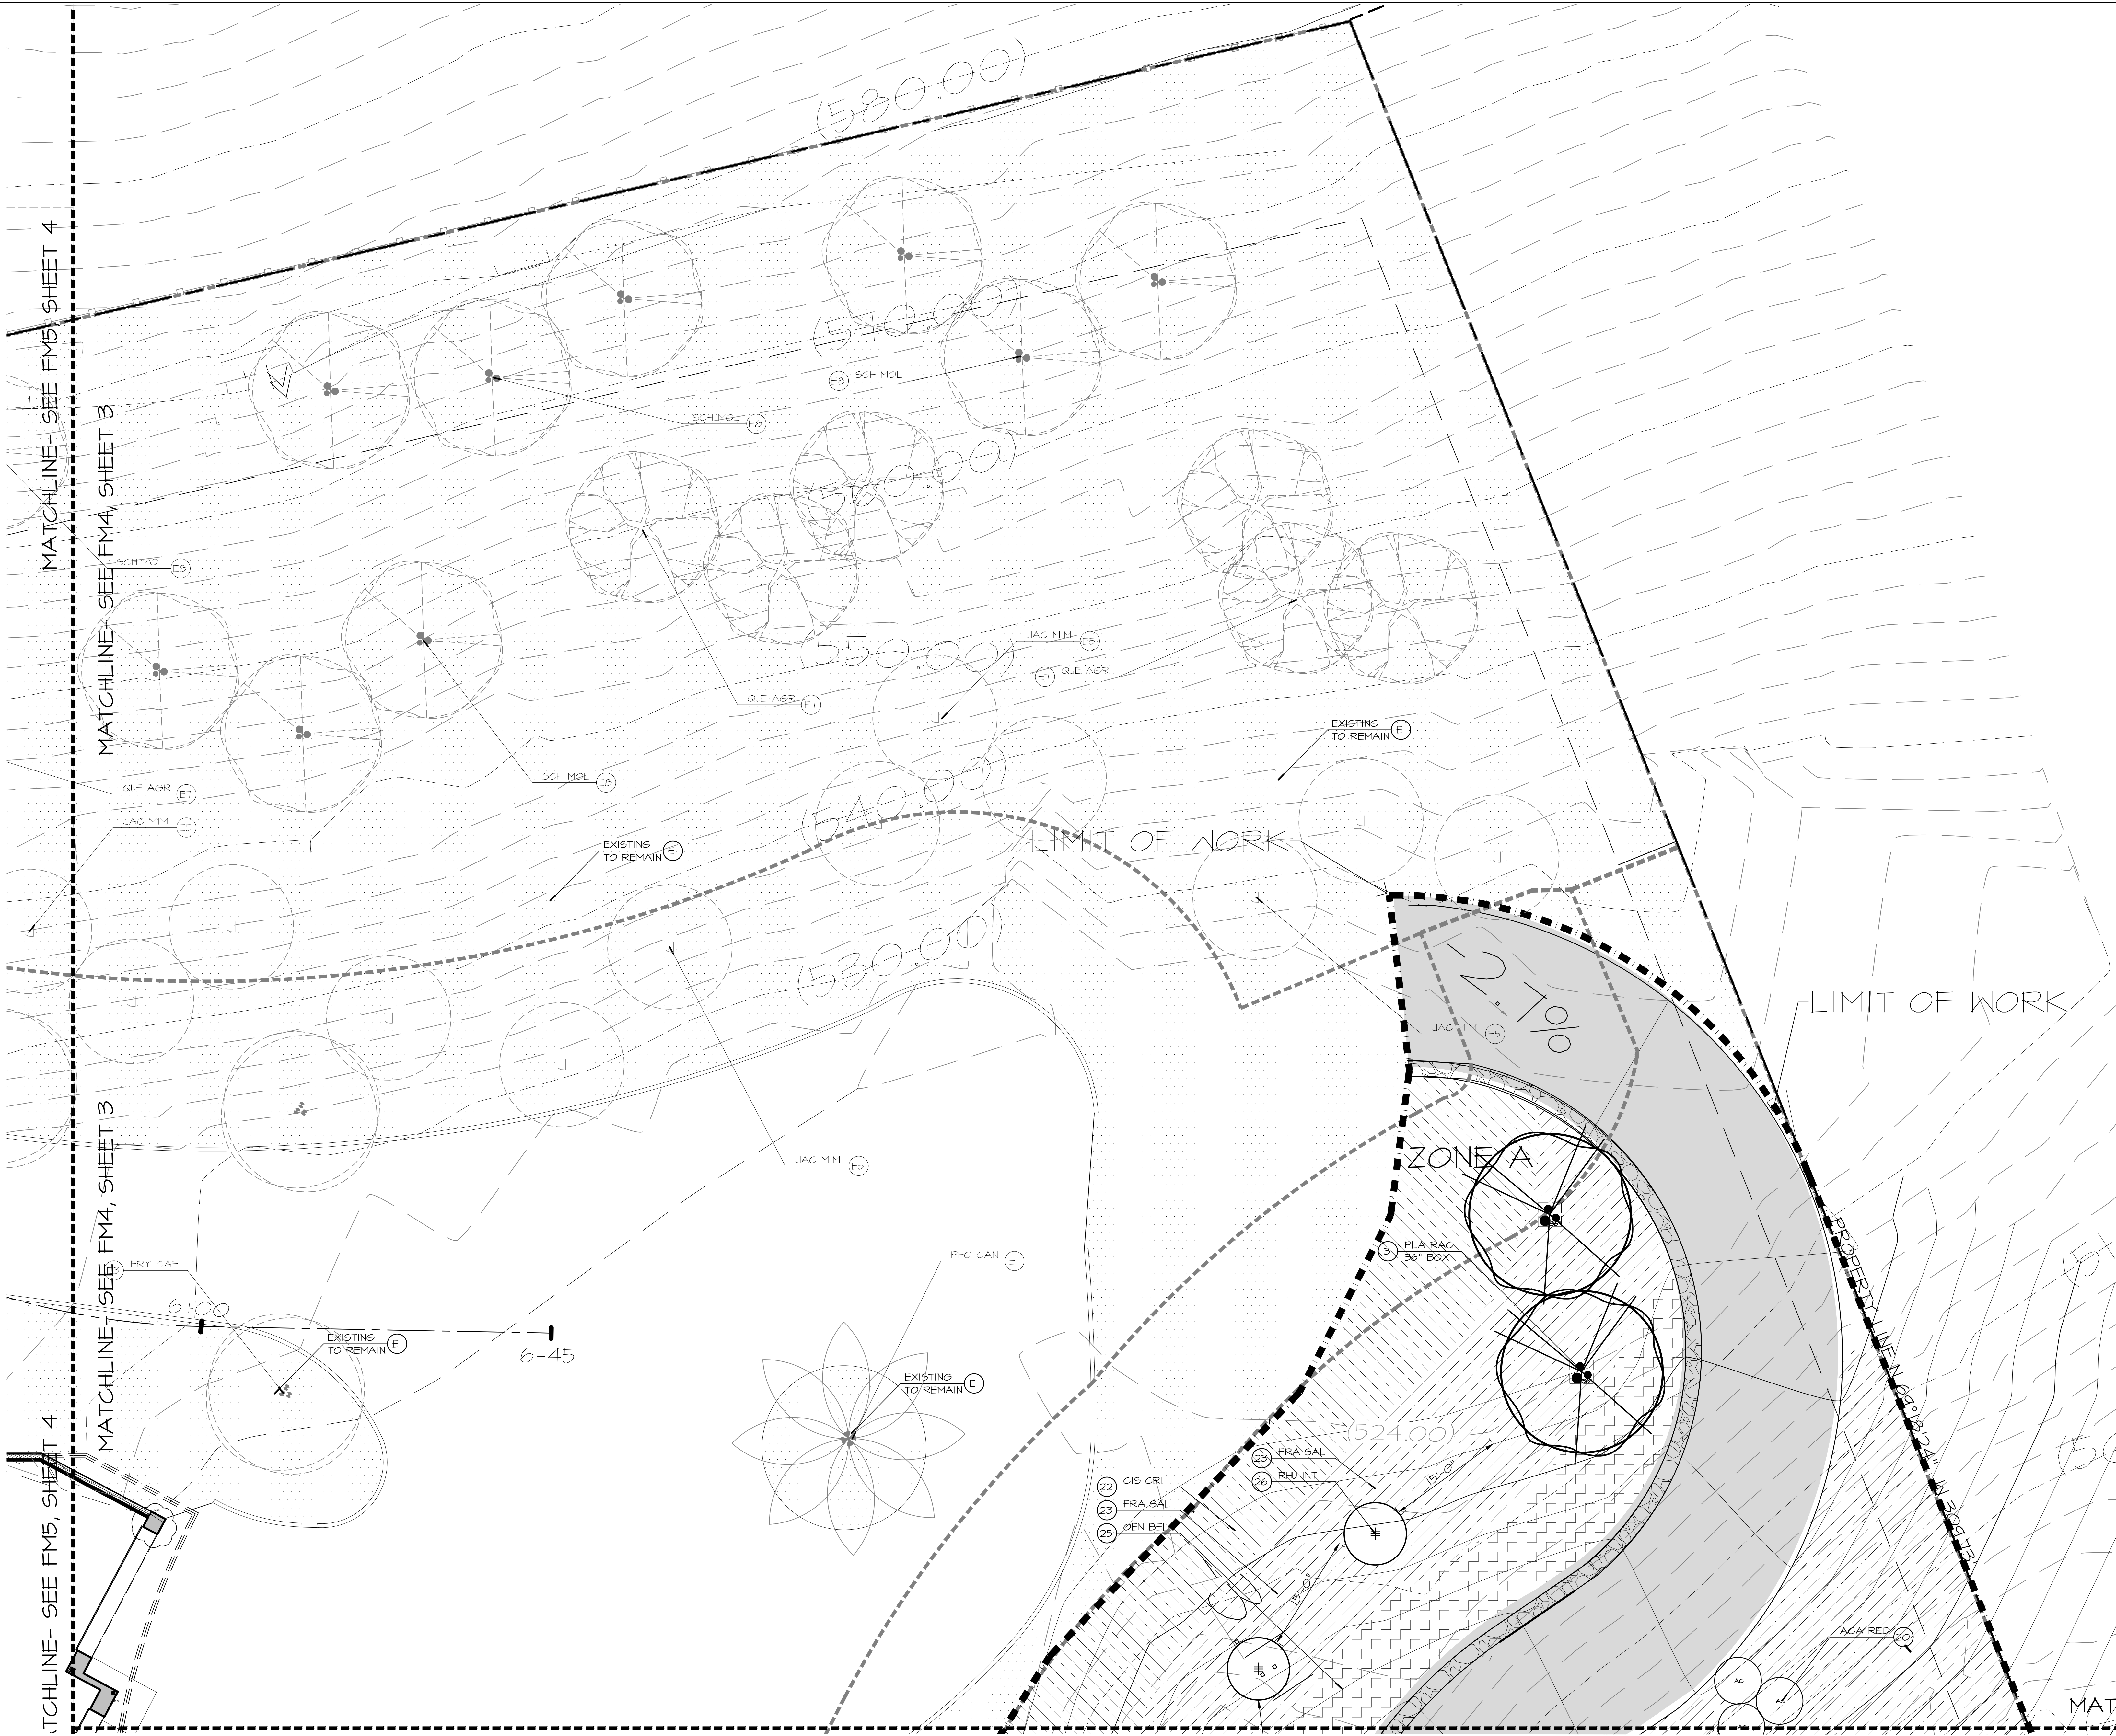


SEE SHEET 1 FOR
PLANTING LEGEND

KEY MAP

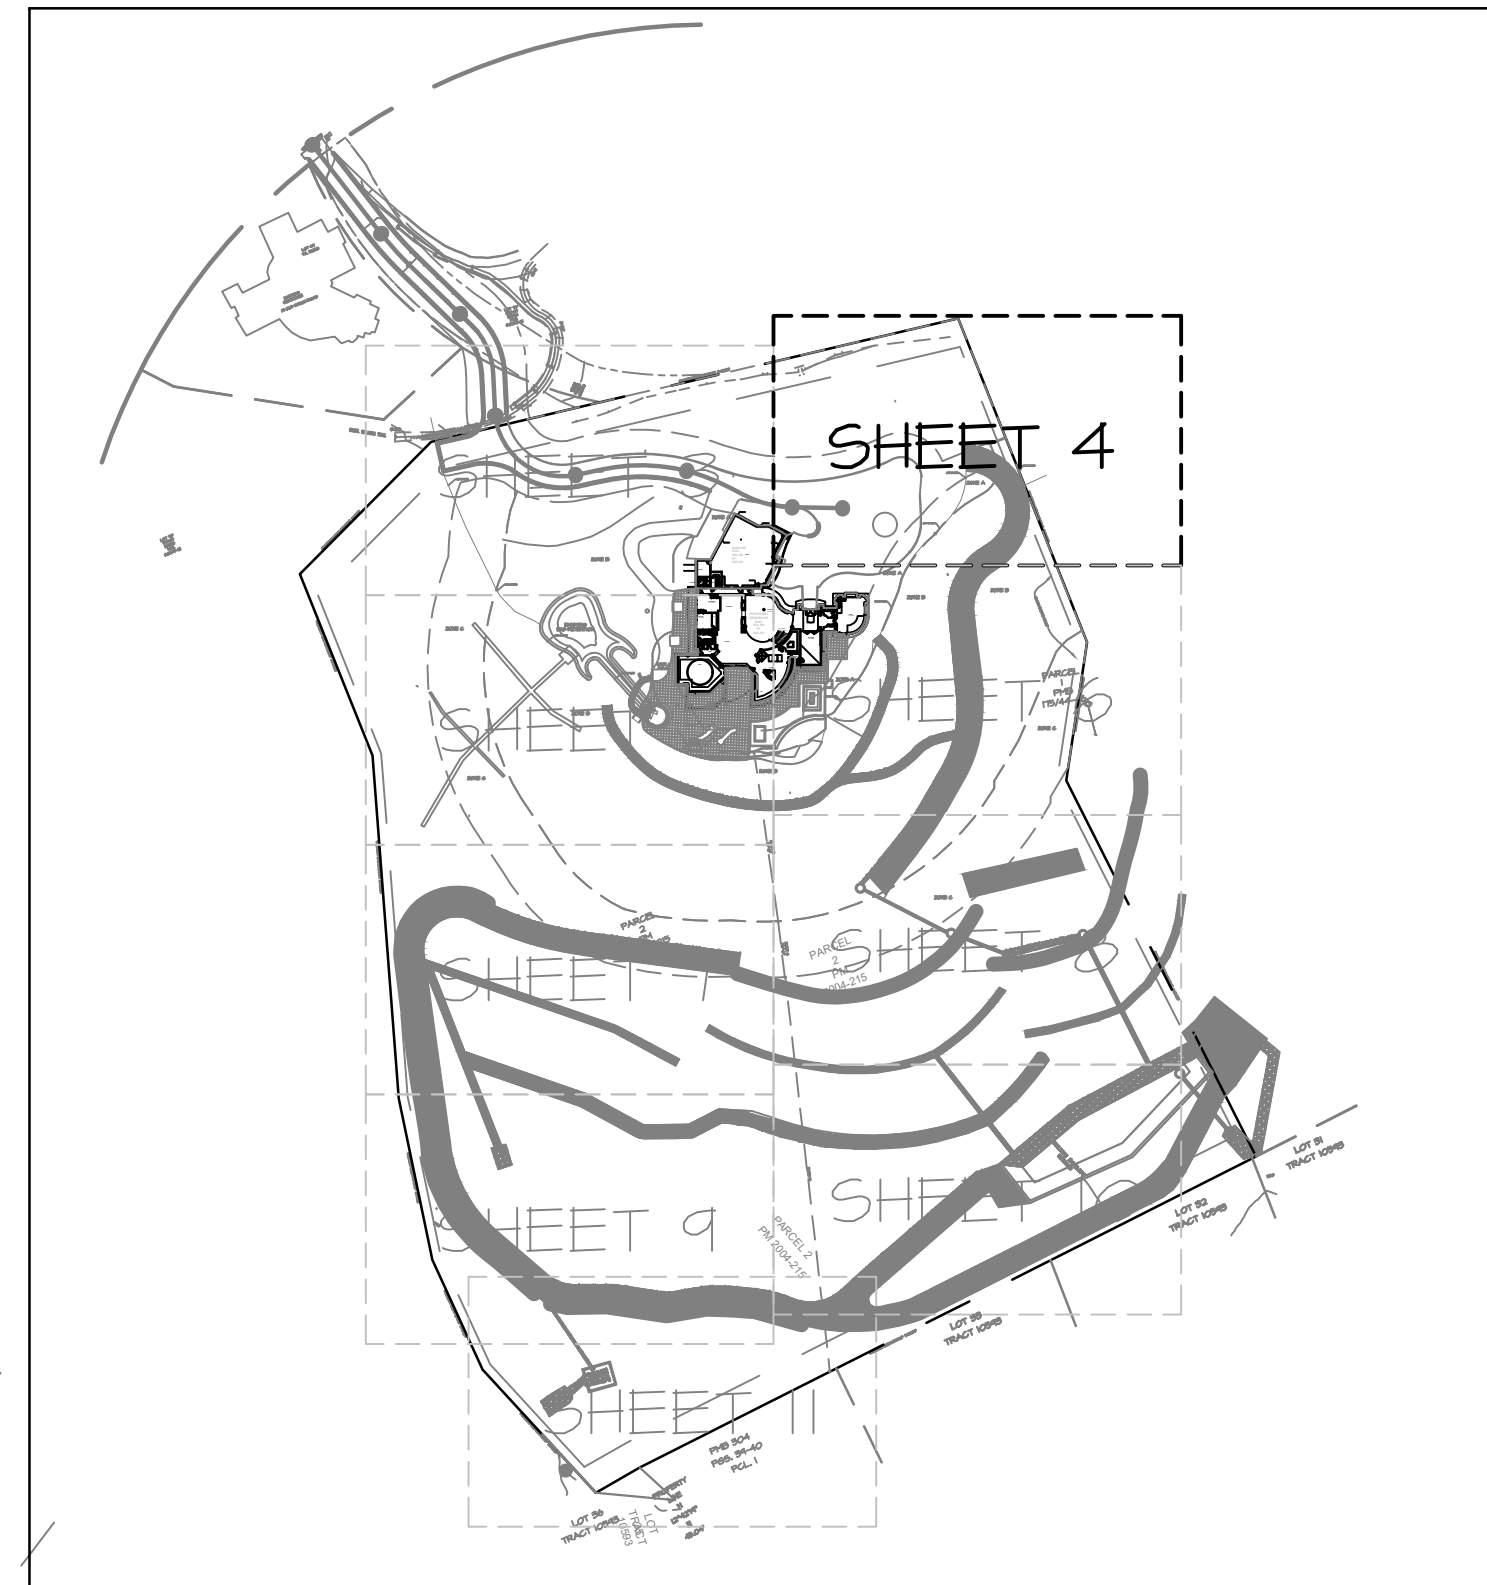

SECTION 4216/4217 OF THE GOVERNMENT CODE
REQUIRES A DIG ALERT IDENTIFICATION NUMBER
BE ISSUED BEFORE A "PERMIT TO EXCAVATE"
WILL BE VALID. FOR YOUR DIG ALERT
IDENTIFICATION NUMBER CALL UNDERGROUND
SERVICE ALERT.
CALL: **811**
(Two working days before you dig)

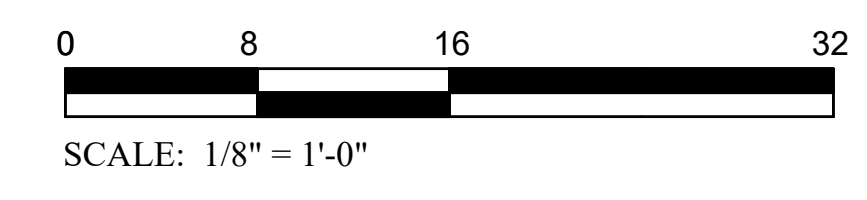

OWNER MAINTAINED SLOPE AREA
The owner assumes all responsibility for maintenance.

CLIENT
BUREK RESIDENCE
2005 BANCROFT BLVD
LAGUNA NIGUEL, CA 92677

DATE
2-28-25

DESIGNER
Daniel Stewart & Assoc.
Landscape Architects

PROJECT
PLANTING PLAN- FUEL MODIFICATION

REVISIONS
CITY SUBMITTAL 2: 2-28-25

SHEET
4

DATE
2-28-25

SCALE
1/8" = 1'-0"

PROFESSIONAL SEAL
DANIEL B. STEWART
LANDSCAPE ARCHITECT
NO. 12345
STATE OF CALIFORNIA

2701 CAMINO AVISTAR 062
SAN CLEMENTE • CALIF • 92672
TEL: (949) 361-9386 • FAX: (949) 361-2673

EXISTING
BIO-RETENTION

CALL: 811
(Two working days before you dig)

3 PLA RA
36" BO

KEY MAP

SHEET 51

70 MATCHLINE- SEE FM8, SHEET

PROPOSED
RESIDENCE
PAD:
524.58'
FF:
525.50'

IN MATCH LINE- SEE FM7, SHEET 6

1	2	
---	---	---	---	---	---	---	---	---	----	----	-----	-----	

CG NUMBER	4- 4
-----------	------

BUREK RESIDENCE

Daniel Stewart & Assoc

	8	16	32


DRAWN BY
DSA

PLANTING PLAN- FUEL MODIFICATION

AMINO CAPISTRANO B-2

[illegible]


KEY MAP

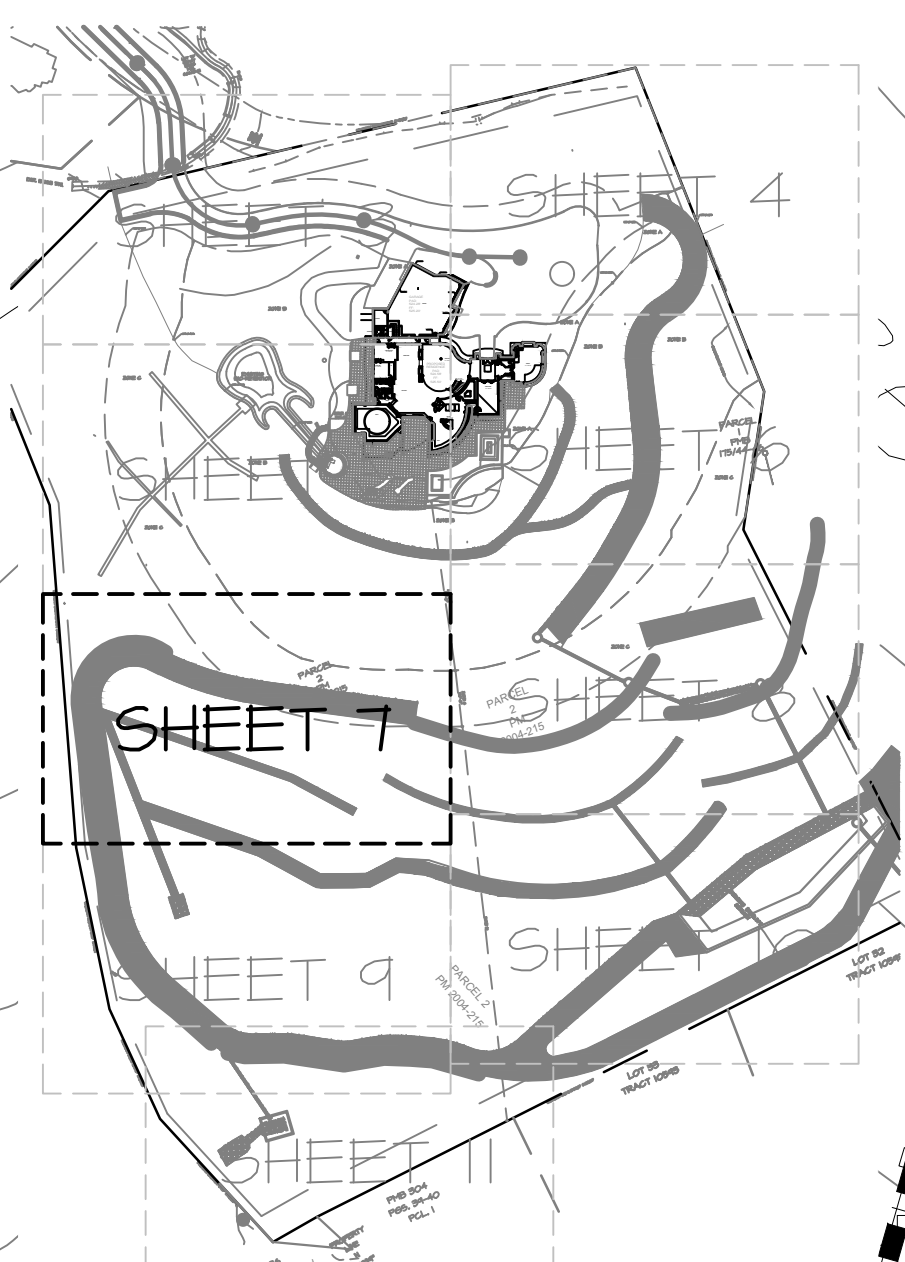

IF WORK

MATCHLINE- SEE FM9, SHEET 9

SEE SHEET 1 FOR
PLANTING LEGEND

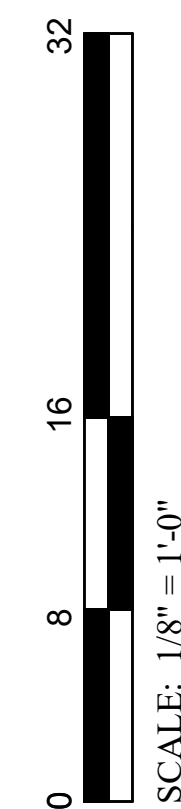

OWNER MAINTAINED SLOPE AREA

STUDENT	BUREK RESIDENCE	JOB NUMBER	14-41
---------	-----------------	------------	-------

20 OLD RANCH RD., LOT 2, TR 2004 LAGUANA NIGUEL, CA 92677	DATE	2-28-25
--	------	---------

PLANTING PLAN- FUEL MODIFICATION	DRAWN BY	DSA
----------------------------------	----------	-----

CITY SUBMITTAL 2: 2-28-25

LANDSCAPE

Daniel Stewart & Assoc.
Landscape Architects


2187
#2187
 $\frac{48-56-28}{\text{Expos}}$

STATE OF CALIFORNIA
JUNE 12-13-24

4750 CAMINO CARISTANO D-2
SAN CLEMENTE, CALIF. 92672
TEL:(949) 361-9388 • FAX:(949) 361-2673

--	--

H:\AutoCad 2002\DWG\ NEW PROJECTS\BUREK\7 Planting.dwg, 2/28/2025 5:35:14 PM, LY

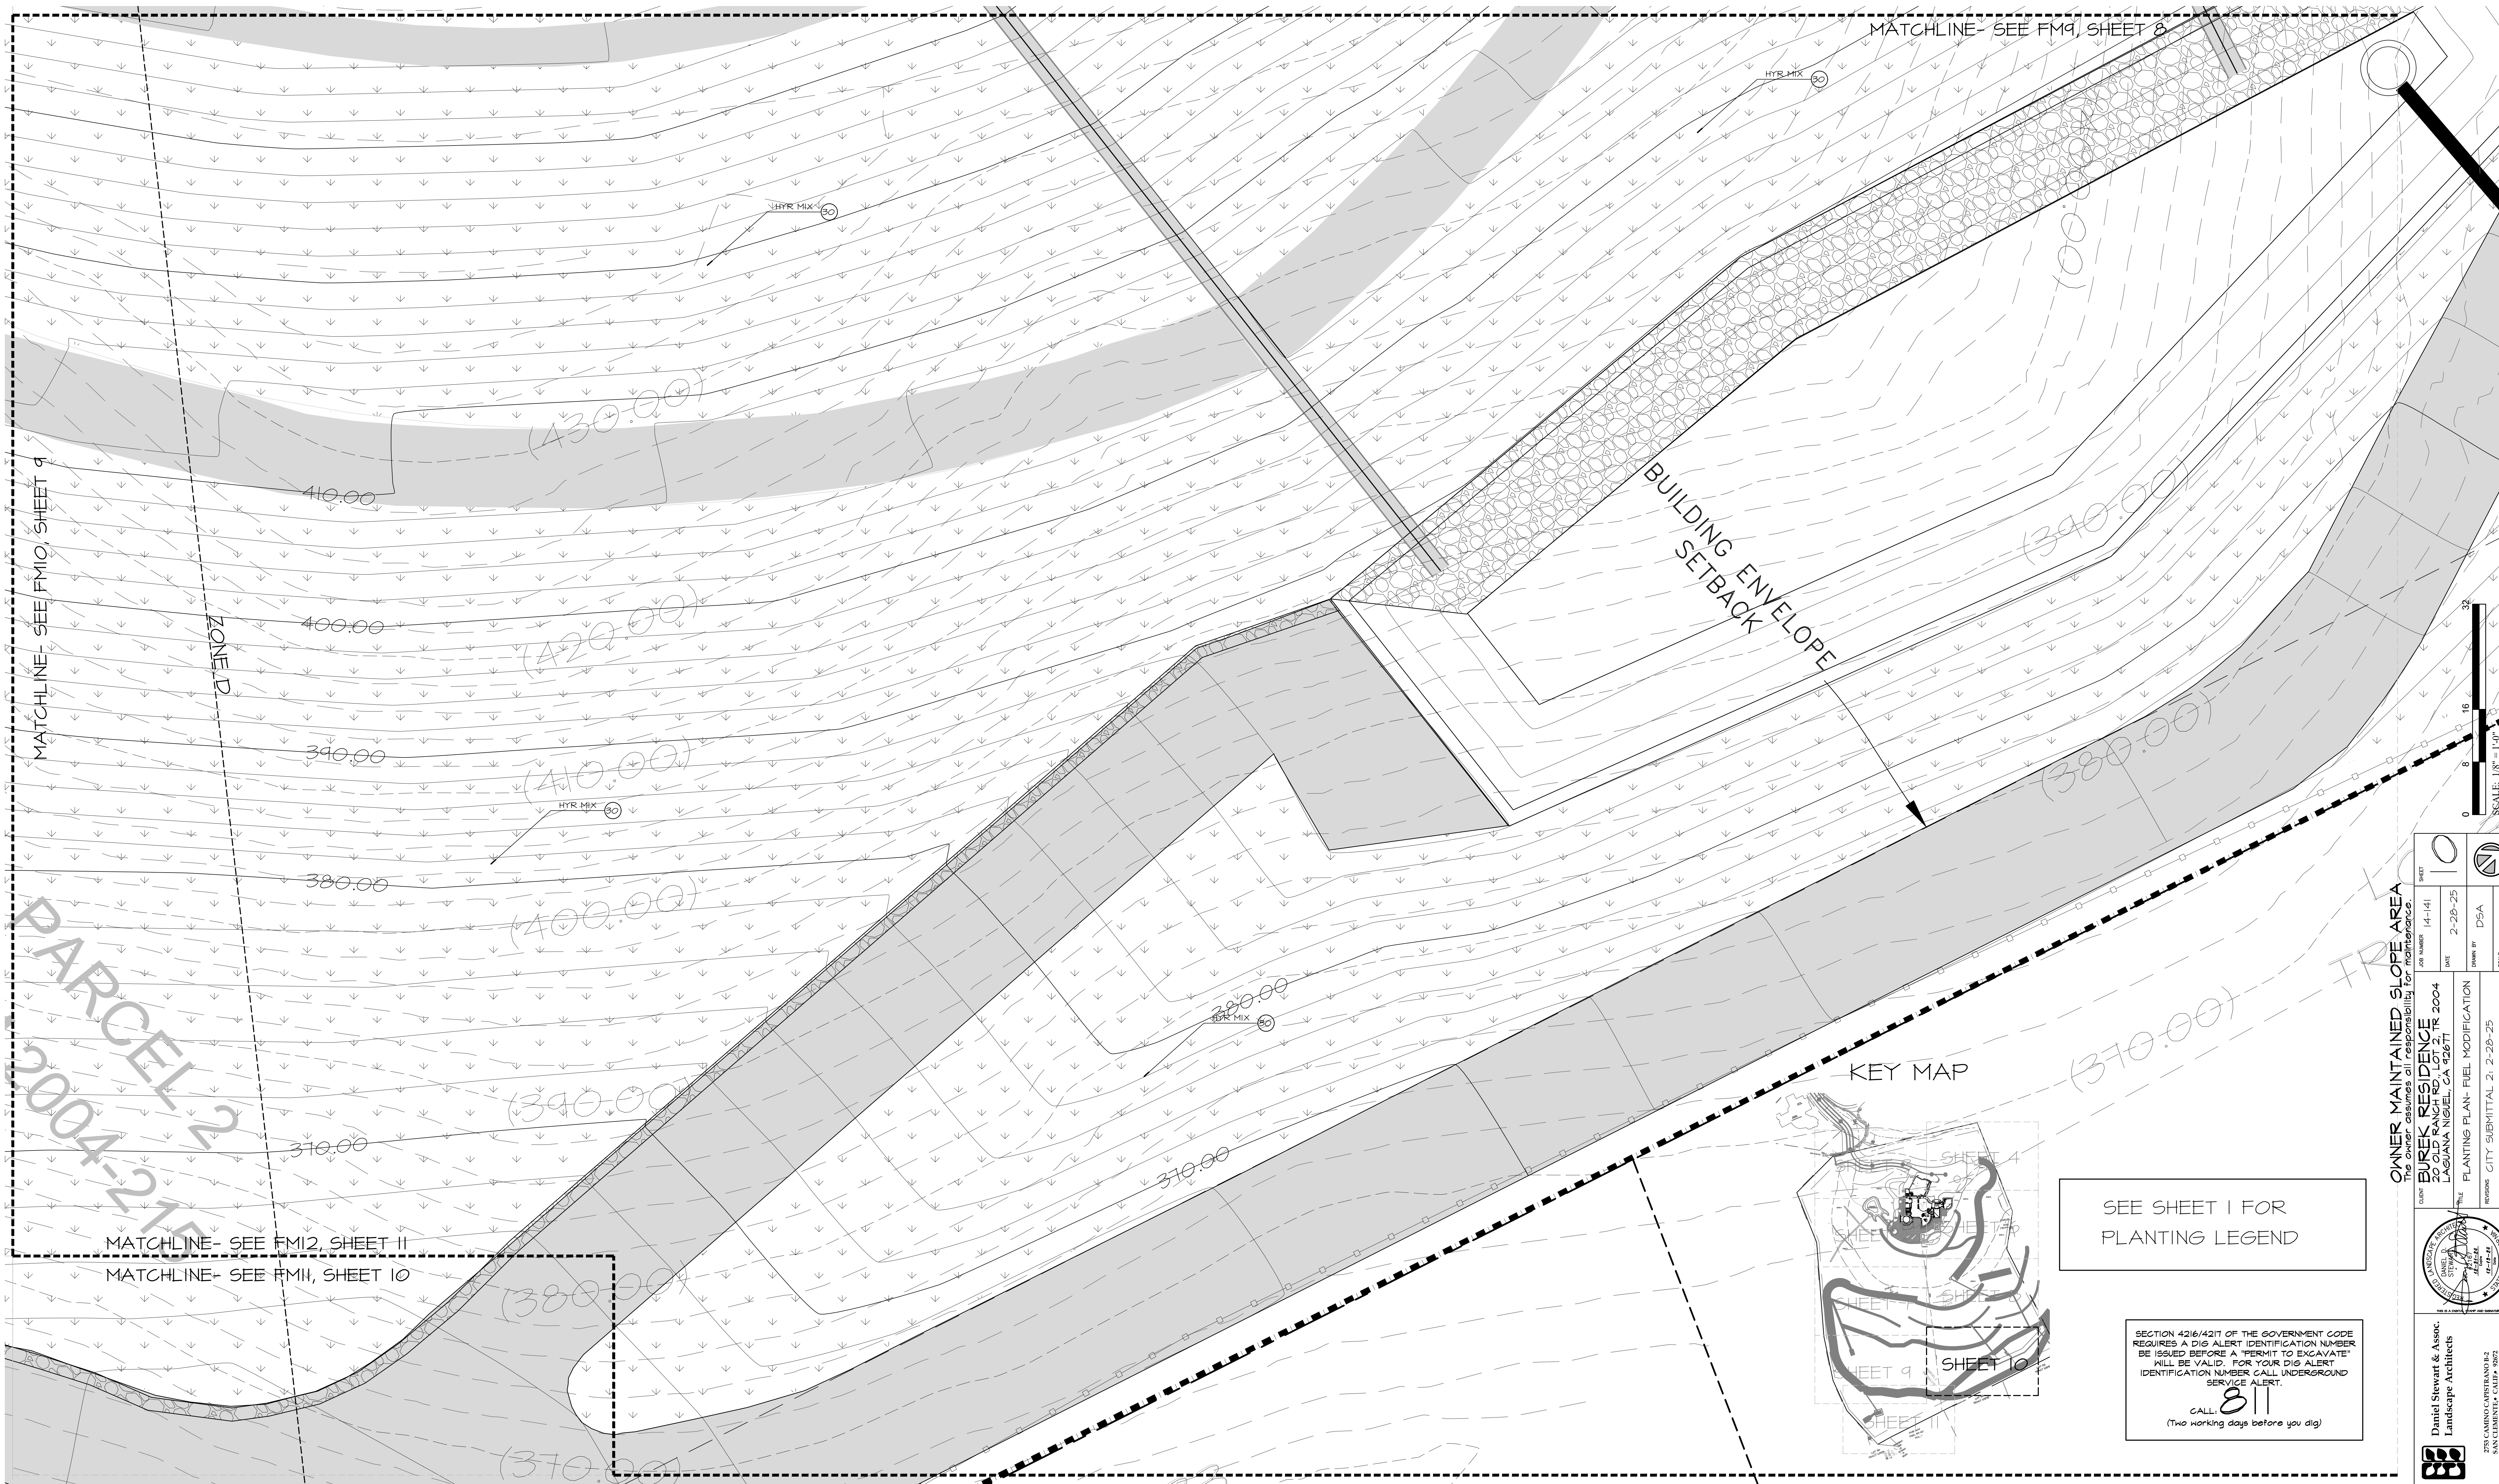


MATCHLINE- SEE FM9, SHEET 8

MATCHLINE- SEE FM10, SHEET 9

BUILDING ENVELOPE

KEY MAP

MATCHLINE- SEE FM12, SHEET 11
MATCHLINE- SEE FM11, SHEET 10

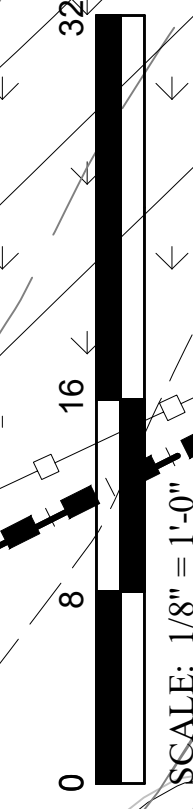


OWNER MAINTAINED SLOPE AREA
The owner assumes all responsibility for maintenance.

SHEET	10
JOB NUMBER	14-141
DATE	2-28-25
DRAWN BY	DSA
SCALE	1/8" = 1'-0"

CLIENT
BUREK RESIDENCE
1005 BANCROFT BLVD
LAGUNA NIGUEL, CA 92677


REVISIONS
CITY SUBMITTAL 2: 2-28-25

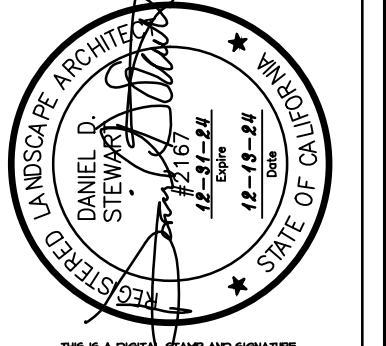


Daniel Stewart & Assoc.
Landscape Architects
2781 CAMINO AVENIDA 812
SAN CLEMENTE • CALIF • 92672
TEL: (949) 361-9386 • FAX: (949) 361-9673

SEE SHEET 1 FOR
PLANTING LEGEND

SECTION 4216/4217 OF THE GOVERNMENT CODE
REQUIRES A DIS ALERT IDENTIFICATION NUMBER
BE ISSUED BEFORE A "PERMIT TO EXCAVATE"
WILL BE VALID. FOR YOUR DIS ALERT
IDENTIFICATION NUMBER CALL UNDERGROUND
SERVICE ALERT.
CALL: **811**
(Two working days before you dig)

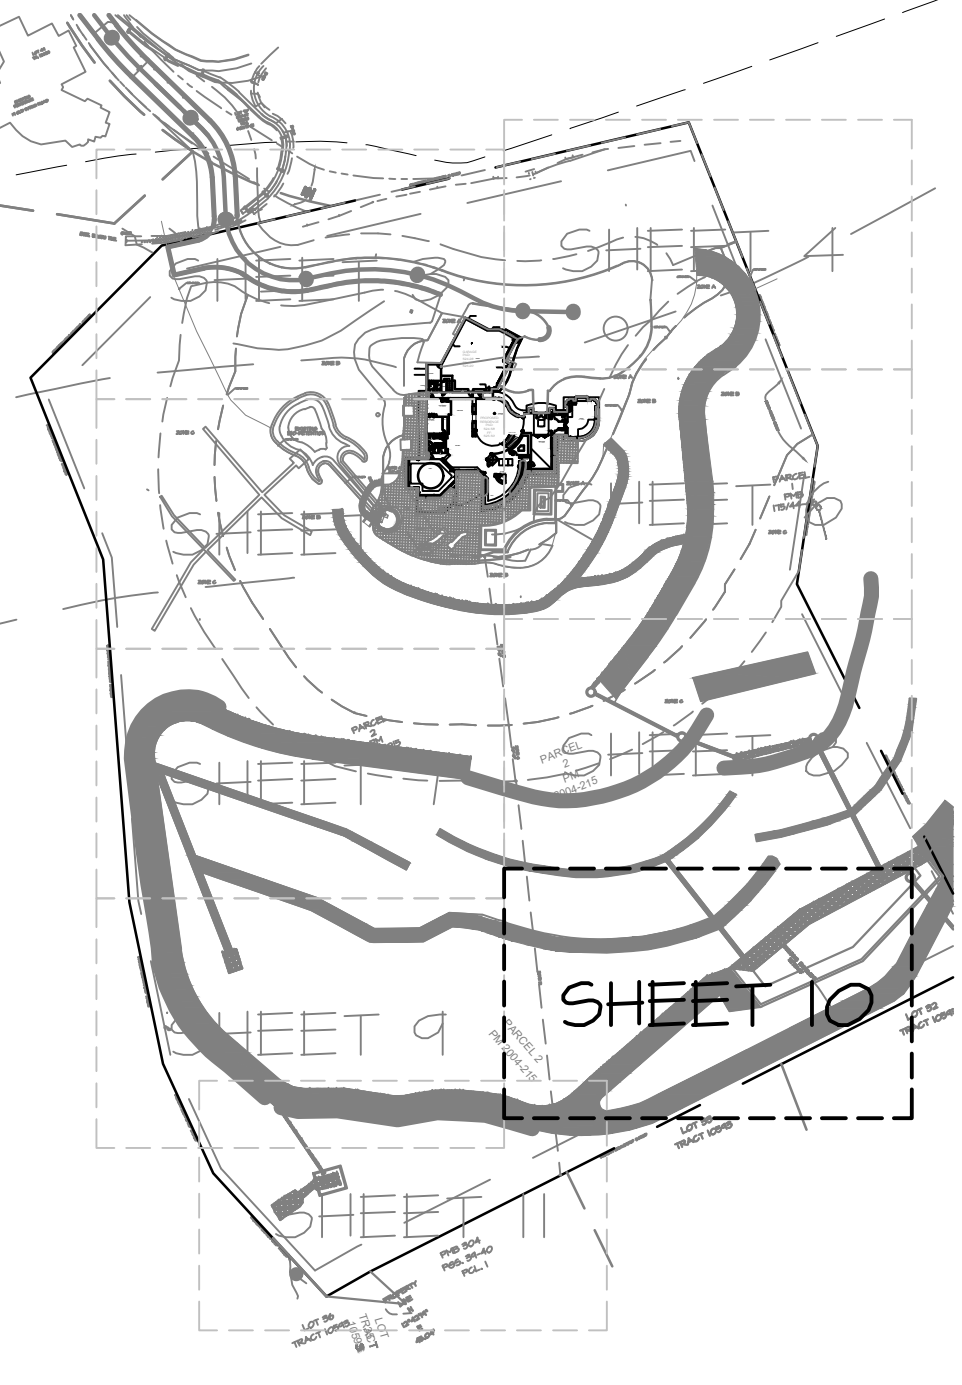

2004 FEB 25

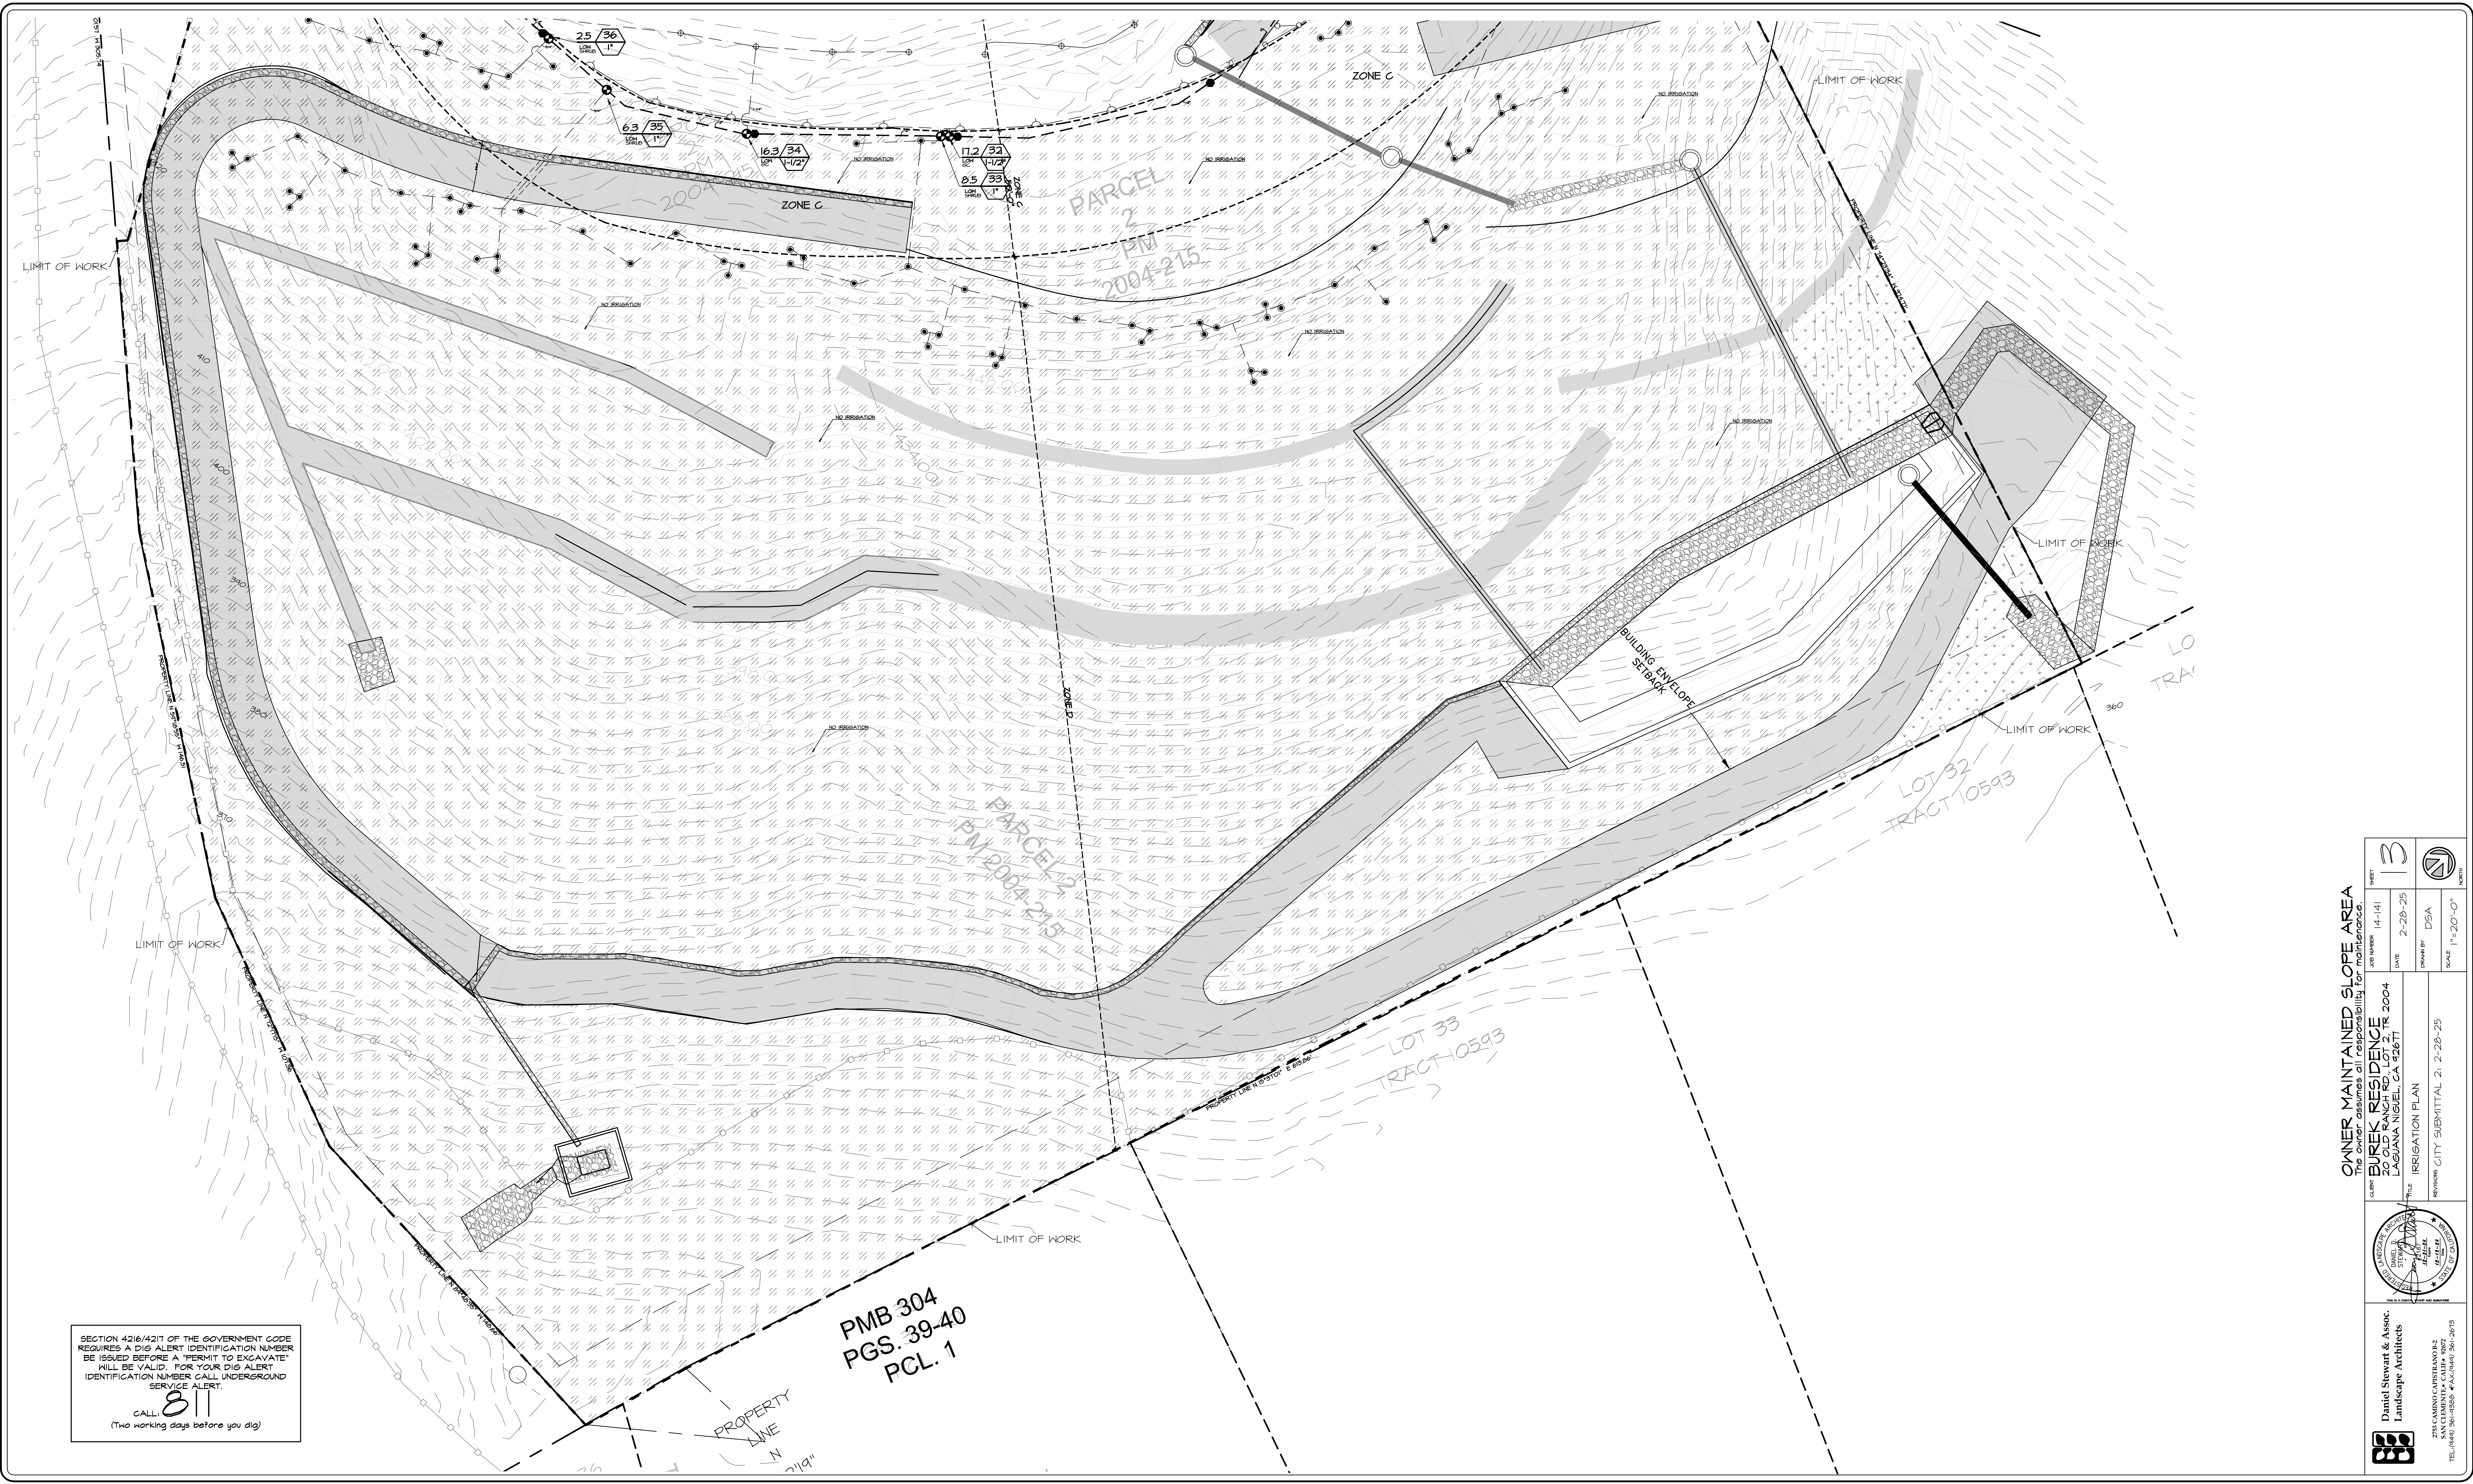

SECTION 4216/4217 OF THE GOVERNMENT CODE
REQUIRES A DIG ALERT IDENTIFICATION NUMBER
BE ISSUED BEFORE A "PERMIT TO EXCAVATE"
WILL BE VALID. FOR YOUR DIG ALERT
IDENTIFICATION NUMBER CALL UNDERGROUND
SERVICE ALERT.
CALL: **811**
(Two working days before you dig)

PMB 304
PGS. 39-40
PCL. 1

Daniel Stewart & Assoc.
Landscape Architects
2781 CAMINO AVENIDA 812
SAN CLEMENTE • CALIF • 95072
TEL: (408) 361-1868 • FAX: (408) 361-2075

DATE: 2-28-25
PROJECT: IRRIGATION PLAN
SHEET: 13 OF 24

OWNER: BUREK RESIDENCE
10593 BUREK PARCEL 2 & 3
LAGUNA NIGUEL, CA 92677

DATE: 2-28-25
PROJECT: IRRIGATION PLAN
SHEET: 13 OF 24

OWNER: BUREK RESIDENCE
10593 BUREK PARCEL 2 & 3
LAGUNA NIGUEL, CA 92677

DATE: 2-28-25
PROJECT: IRRIGATION PLAN
SHEET: 13 OF 24

OWNER: BUREK RESIDENCE
10593 BUREK PARCEL 2 & 3
LAGUNA NIGUEL, CA 92677

DATE: 2-28-25
PROJECT: IRRIGATION PLAN
SHEET: 13 OF 24

OWNER: BUREK RESIDENCE
10593 BUREK PARCEL 2 & 3
LAGUNA NIGUEL, CA 92677

DATE: 2-28-25
PROJECT: IRRIGATION PLAN
SHEET: 13 OF 24



Hydroseeding Guide

Standard Hydroseeding conditions are consistent with the following parameters:

Soil Conditions	Surface Conditions
pH range 6.5 – 7.5	Surface is track-walked up & down the slope
Total Dissolve Solids < 256	No concentrated flows
Sodium Absorption Ratio <2	Energy dissipaters (slope interruption devices) are used
Organic Matter 2-4 %	

Every mulch and erosion control project has a unique set of conditions: soil type (e.g., non-cohesive sand vs. cohesive clay), time of year, weather conditions, slope length, slope severity, requirement for functional longevity prior to vegetation establishment, and more. Below are guidelines for selecting the right combination of materials and application rates to meet the erosion prevention and vegetation establishment requirements of your project.

For Flat Ground and Gentle Sloped Installations in Seasons Other than Winter:

- Slope angles no steeper than 4:1
- Slope length maximum of 40 ft. (without slope interruption devices)
- Low erosive soil types
- Functional longevity requirement of up to 3 months

We recommend the following materials:

Product	Application Rate
100% Wood Fiber Hydraulic Mulch	2,000 lbs./acre
Hydopost Premium Compost	1,000 lbs./acre
Ecology Control M-Binder/Tack	150 lbs./acre
Biosol Forte 7-2-1 Organic fertilizer	800 lbs./acre
AM 120 Mycorrhizal inoculum	60 lbs./acre
Tri-C Humate Soil Conditioner	400 lb./acre
Seed mix as prescribed by S & S Seeds	

For Mild to Moderate Slopes and Installations Any Time of the Year:

- Slope angles up to 2:1
- Slope length maximum of 50 ft. (without slope interruption devices)
- Low to moderately erosive soil types
- Functional longevity requirement of up to 6 months

We recommend the following materials:

Product	Application Rate
Promatrix BFM	3,500 lbs./acre
Hydopost Premium Compost	1,000 lbs./acre
Biosol Forte 7-2-1 Organic fertilizer	800 lbs./acre
AM 120 Mycorrhizal inoculum	60 lbs./acre
Tri-C Humate Soil Conditioner	400 lb./acre
Seed mix as prescribed by S & S Seeds	

For Moderate to Severe Slopes and Installations Any Time of the Year for Critical Areas Where Maximum Performance is Essential including Waterways, Channels, Bioswales and Basins:

- Slope angles up to 1:1 or steeper
- Slope length maximum of 75 ft. (without slope interruption devices)
- Erosive soil types
- FlexTerra HP-FGM has no cure time
- Functional longevity of up to 18 months

We recommend the following materials:

Product	Application Rate
FlexTerra HP-FGM	4,000 lbs./acre
Tri-C Humate Organic Soil Conditioner	500 lbs./acre
Biosol Forte 7-2-1 Organic fertilizer	800 lbs./acre
AM 120 Mycorrhizal inoculum	60 lbs./acre
Seed mix as prescribed by S & S Seeds	


MAINTENANCE SCHEDULE					
Weekly	Bimonthly	Monthly	Every 60 Days	Biannually	Annually
Check irrigation coverage and adjust heads.	Check and adjust schedule on irrigation controller.	Check mulch coverage and replace.	Conduct general inspection with owner.	Prune and trim shrubs and fast growing evergreen trees.	Prune and trim slow-growing and deciduous trees.
Weed and cultivate shrub and ground cover areas.	Edge ground cover and lawns.	Check water basins around trees and shrubs and replace.		Inspect trees for girdling by stake ties or guys and replace.	Mow ground covers.
Mow lawns.	Fertilize seasonal color and bedding plants.	Trim hedges and topiary shrubs.		Fertilize lawns.	Fertilize trees, shrubs, and ground cover.
Check for and remove dead seed pods, flowers, branches and plants.		Submit to owner a record of extra work, and chemicals used.		Mow Fast - Growing Ground Covers	Aerate and dethatch lawns.
Check for and repair vandalism damage.					
Check for snails, rodents, insects, fungus, diseases, and other pests & apply remedy.					
Check for broken and leaking pipes and missing or damaged sprinkler heads and repair.					

IRRIGATION SYSTEM AUDIT SCHEDULE


A certified irrigation auditor is to provide an initial landscape irrigation audit at the end of the plant material establishment period. (The establishment period should last approximately one year beginning at the end of the sixty day maintenance period).

An irrigation audit is to be performed every five years thereafter to assess actual water use as compared to the estimated water use.


Water use for landscape irrigation is to be recorded yearly. Yearly water use records are to be provided to irrigation auditor at each five year audit.

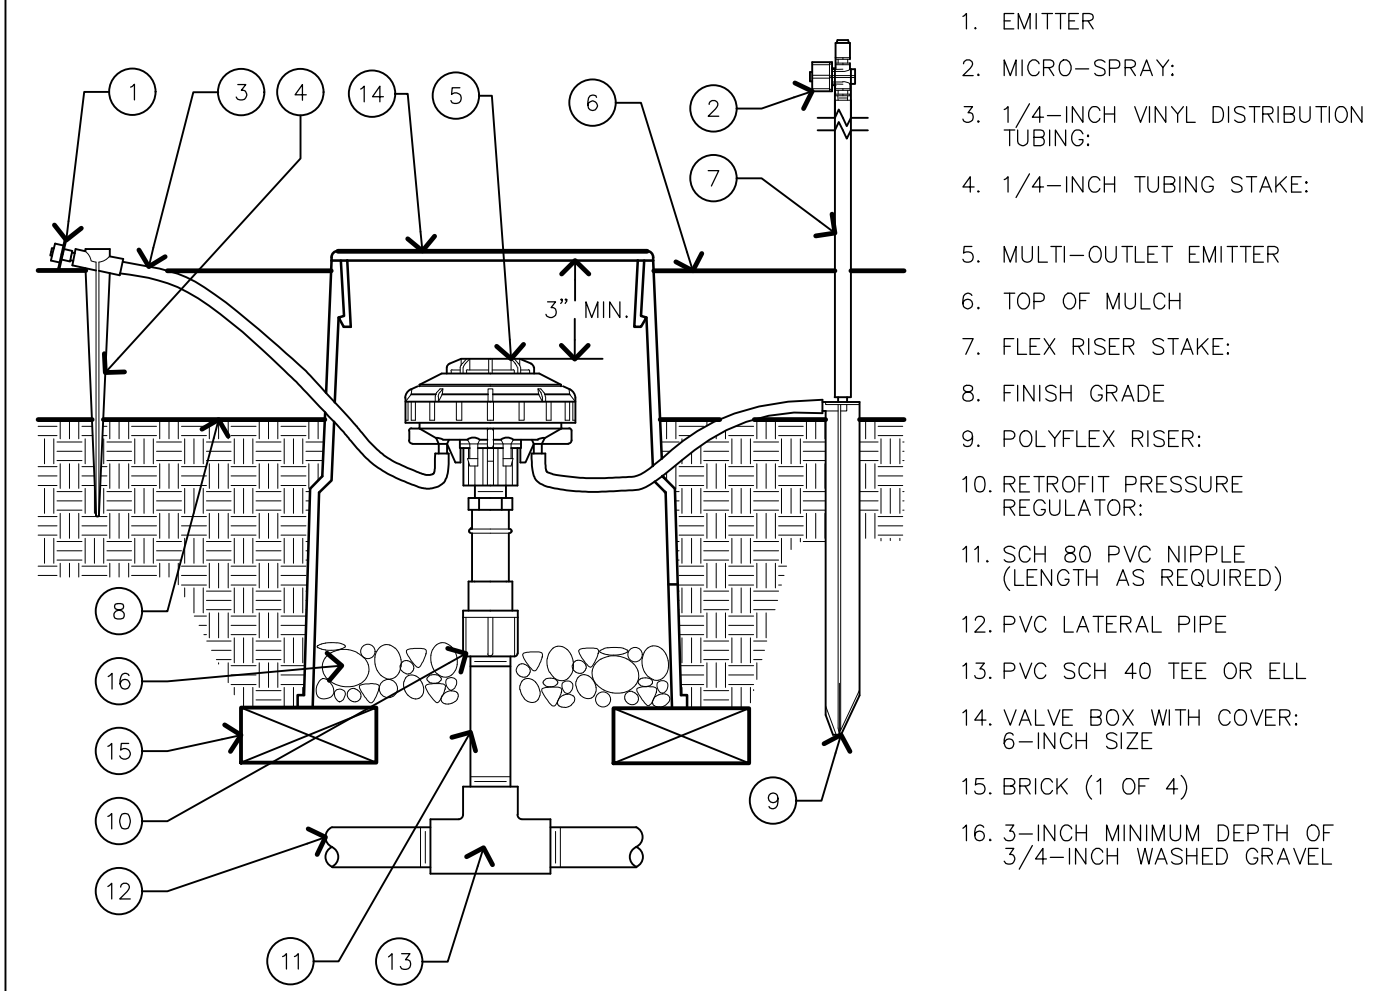


M MULTI OUTLET EMMITTER ASSEMBLY

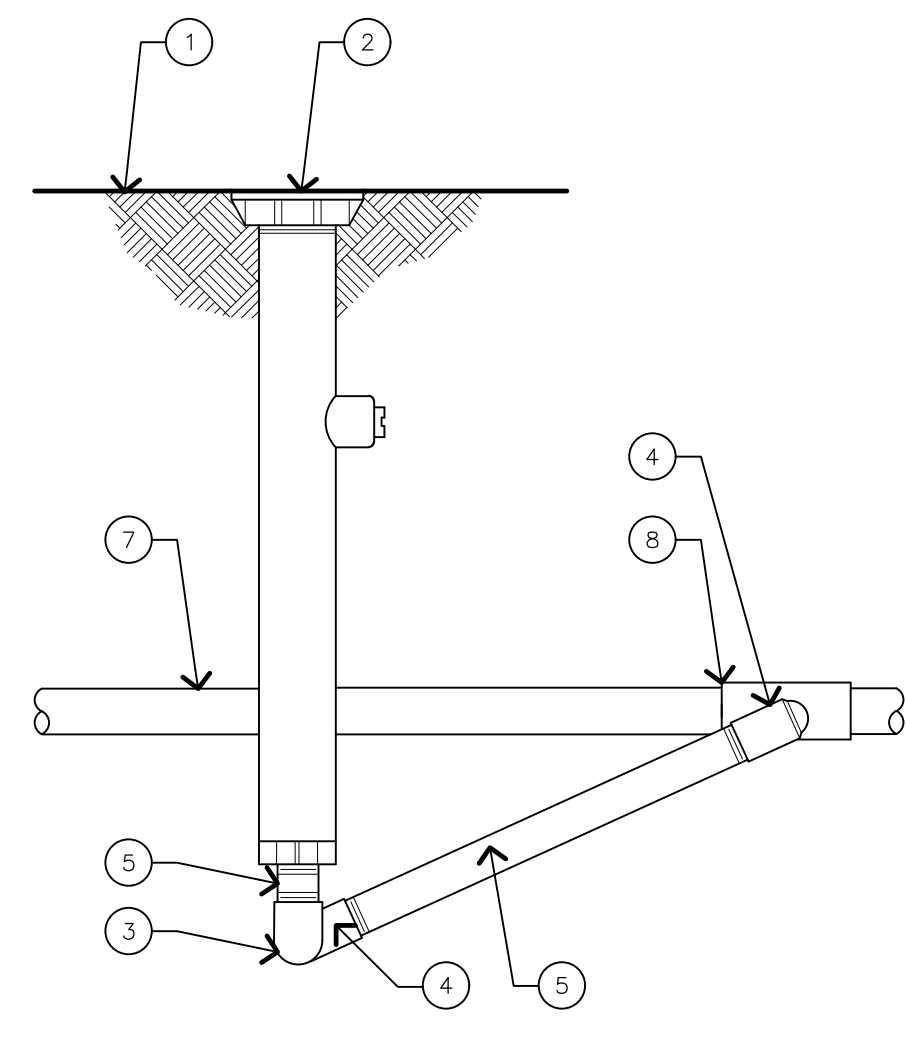


I HI-POP WITH SPRAY

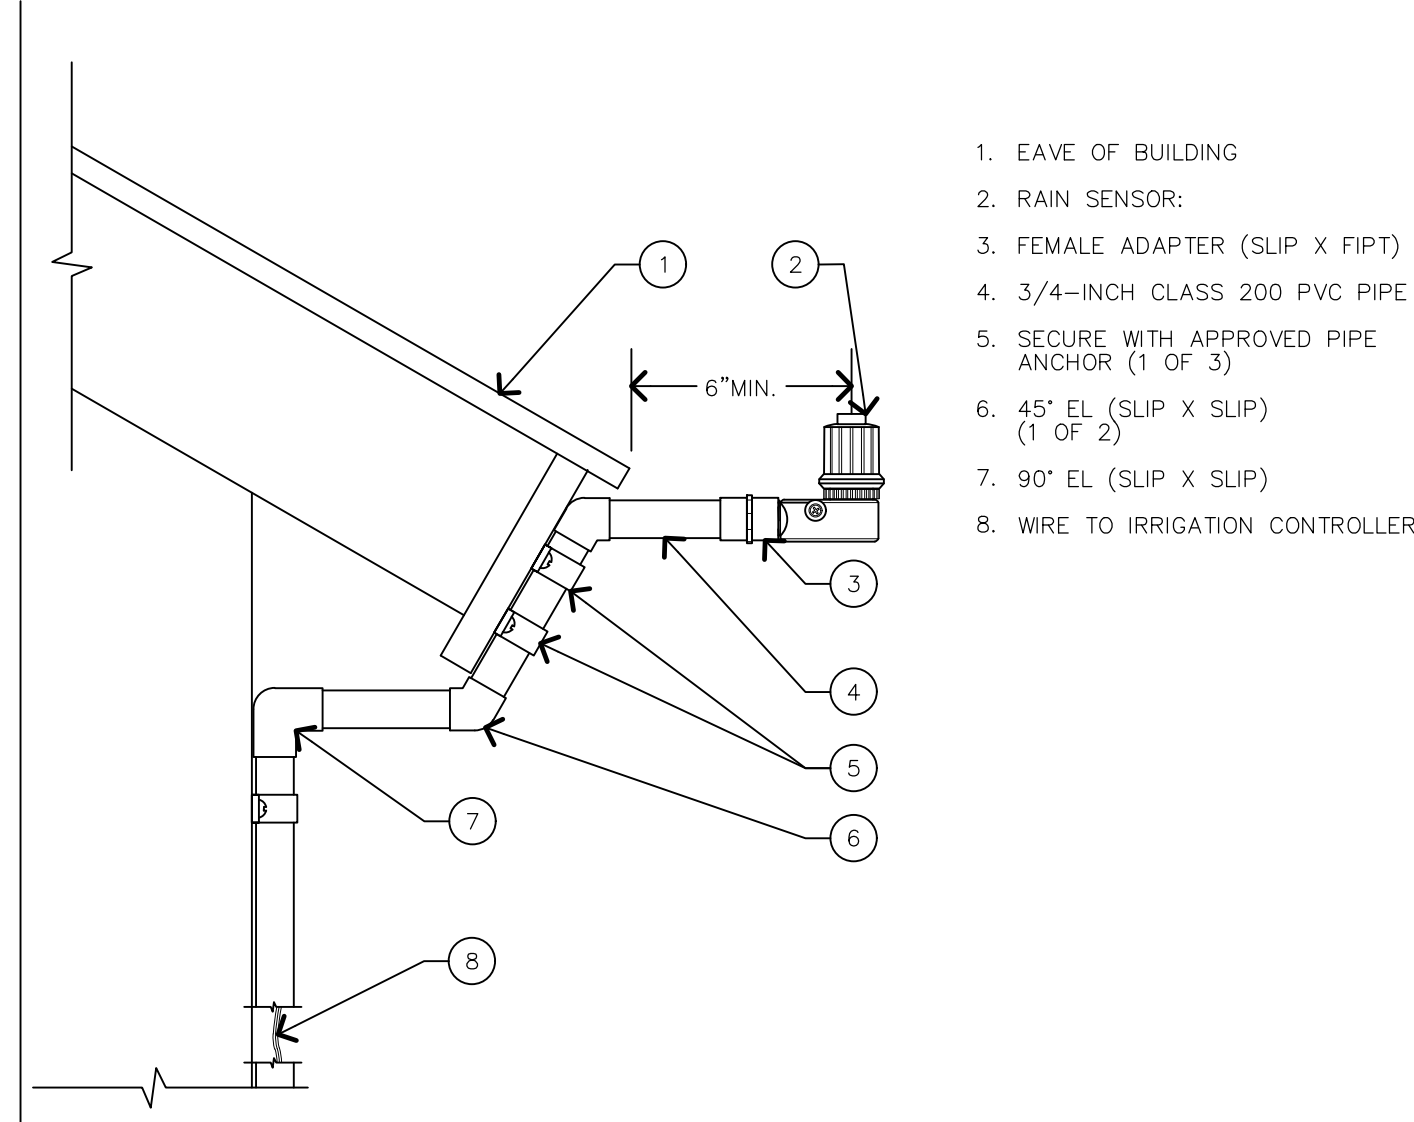


E RAIN SENSOR ON EAVE

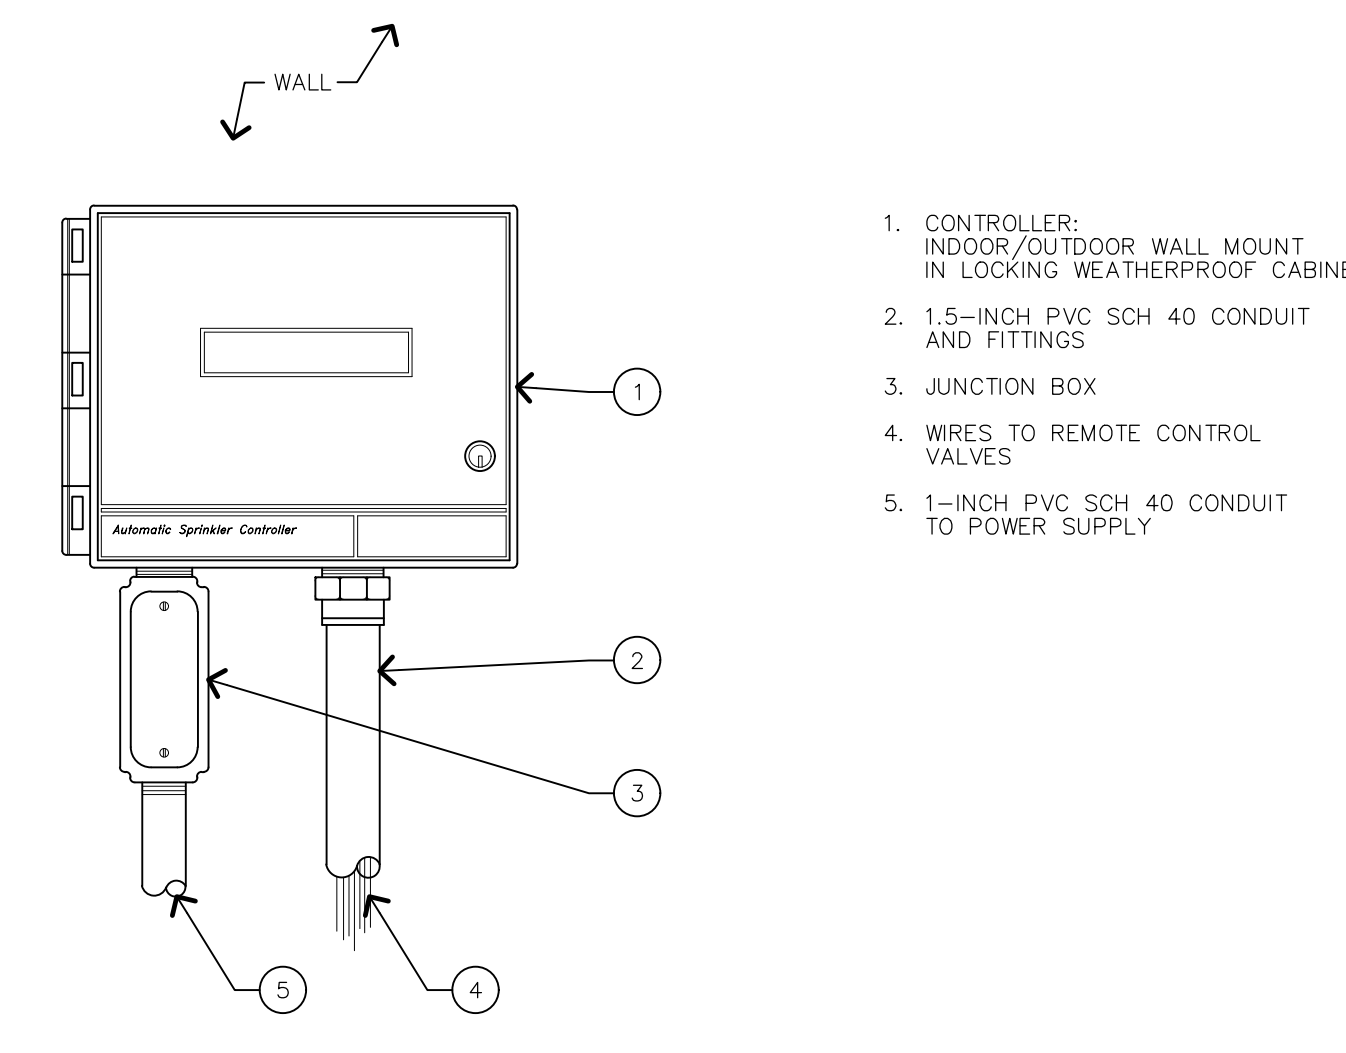


A CONTROLLER

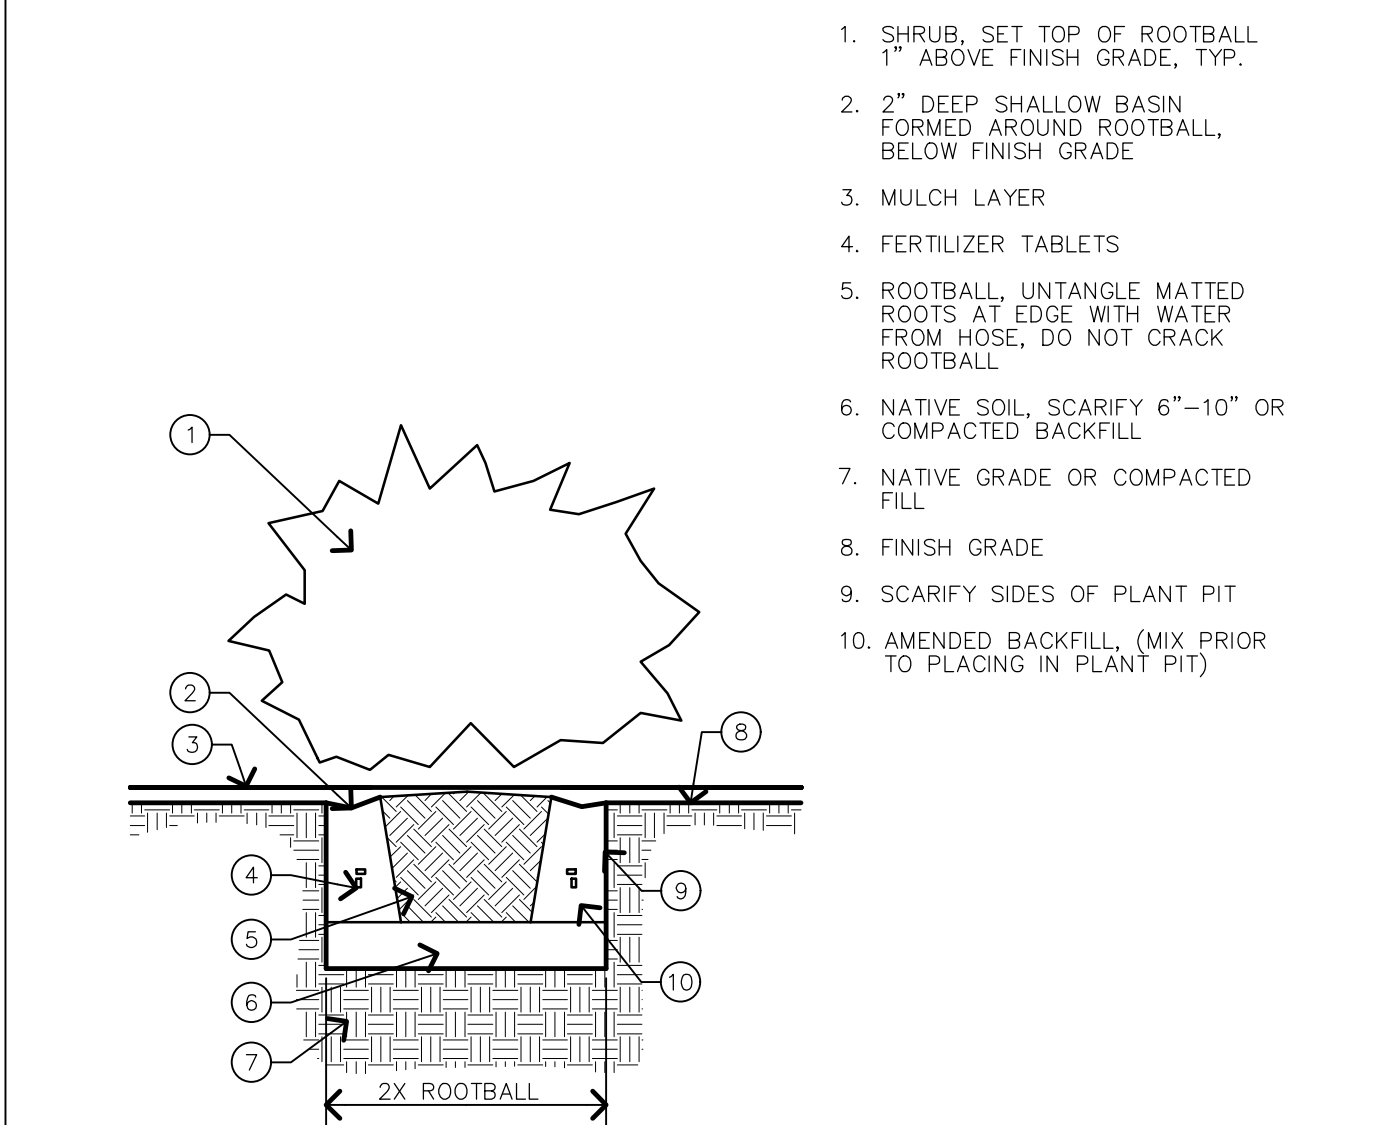


N SHRUB PLANTING

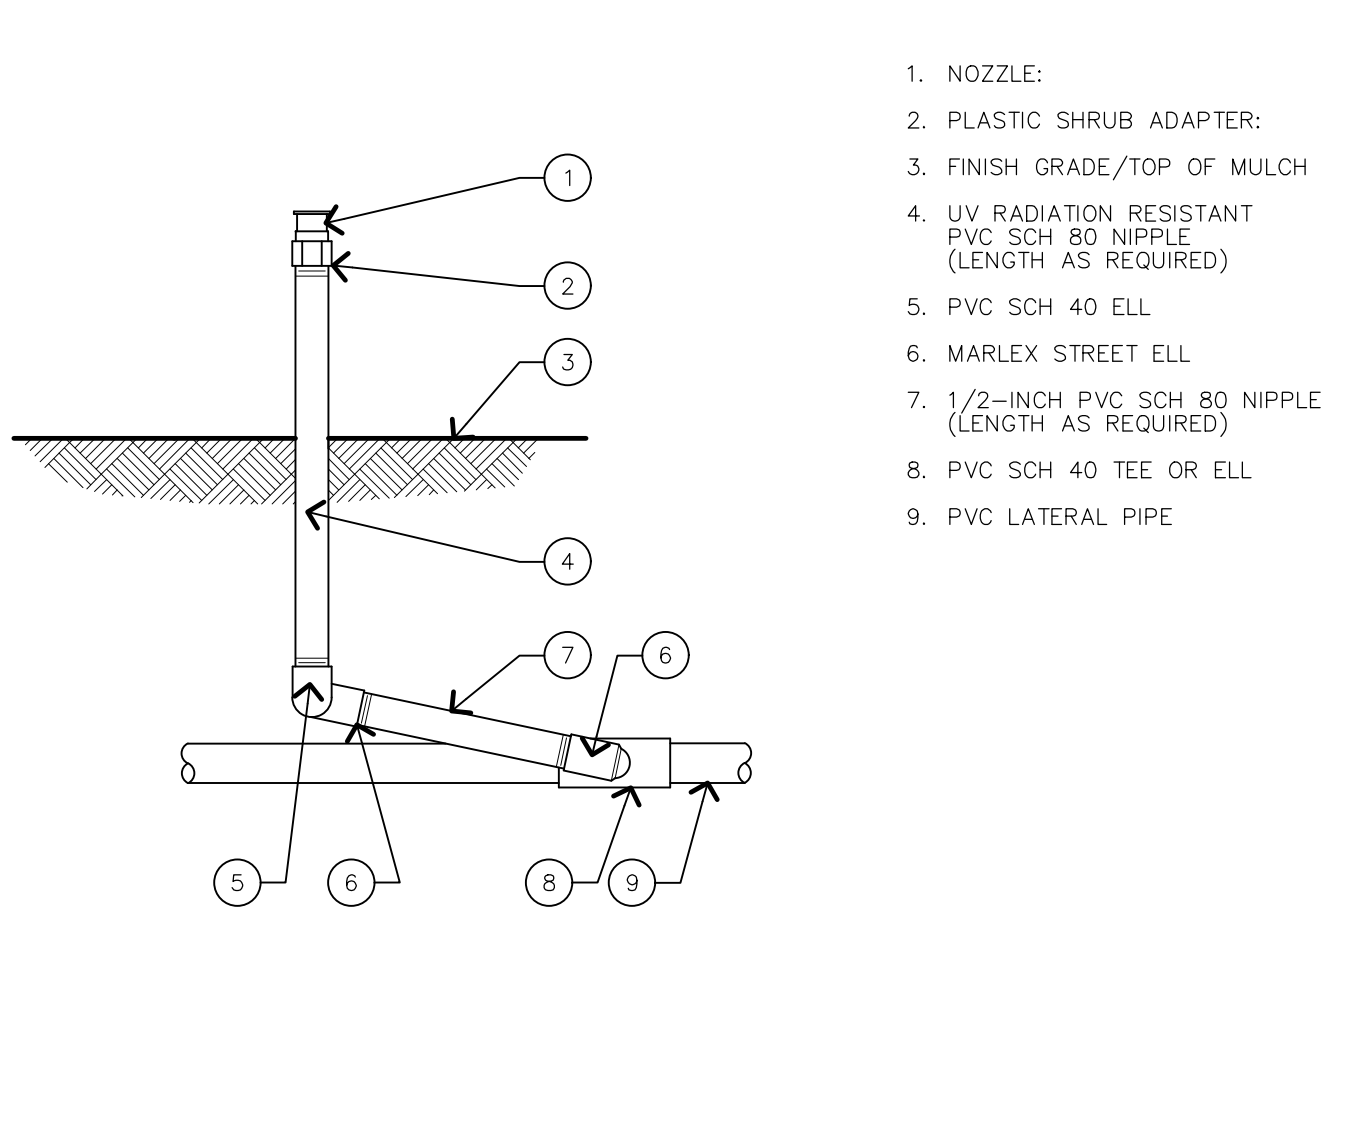


J RISER WITH SPRAY OR BUBBLER

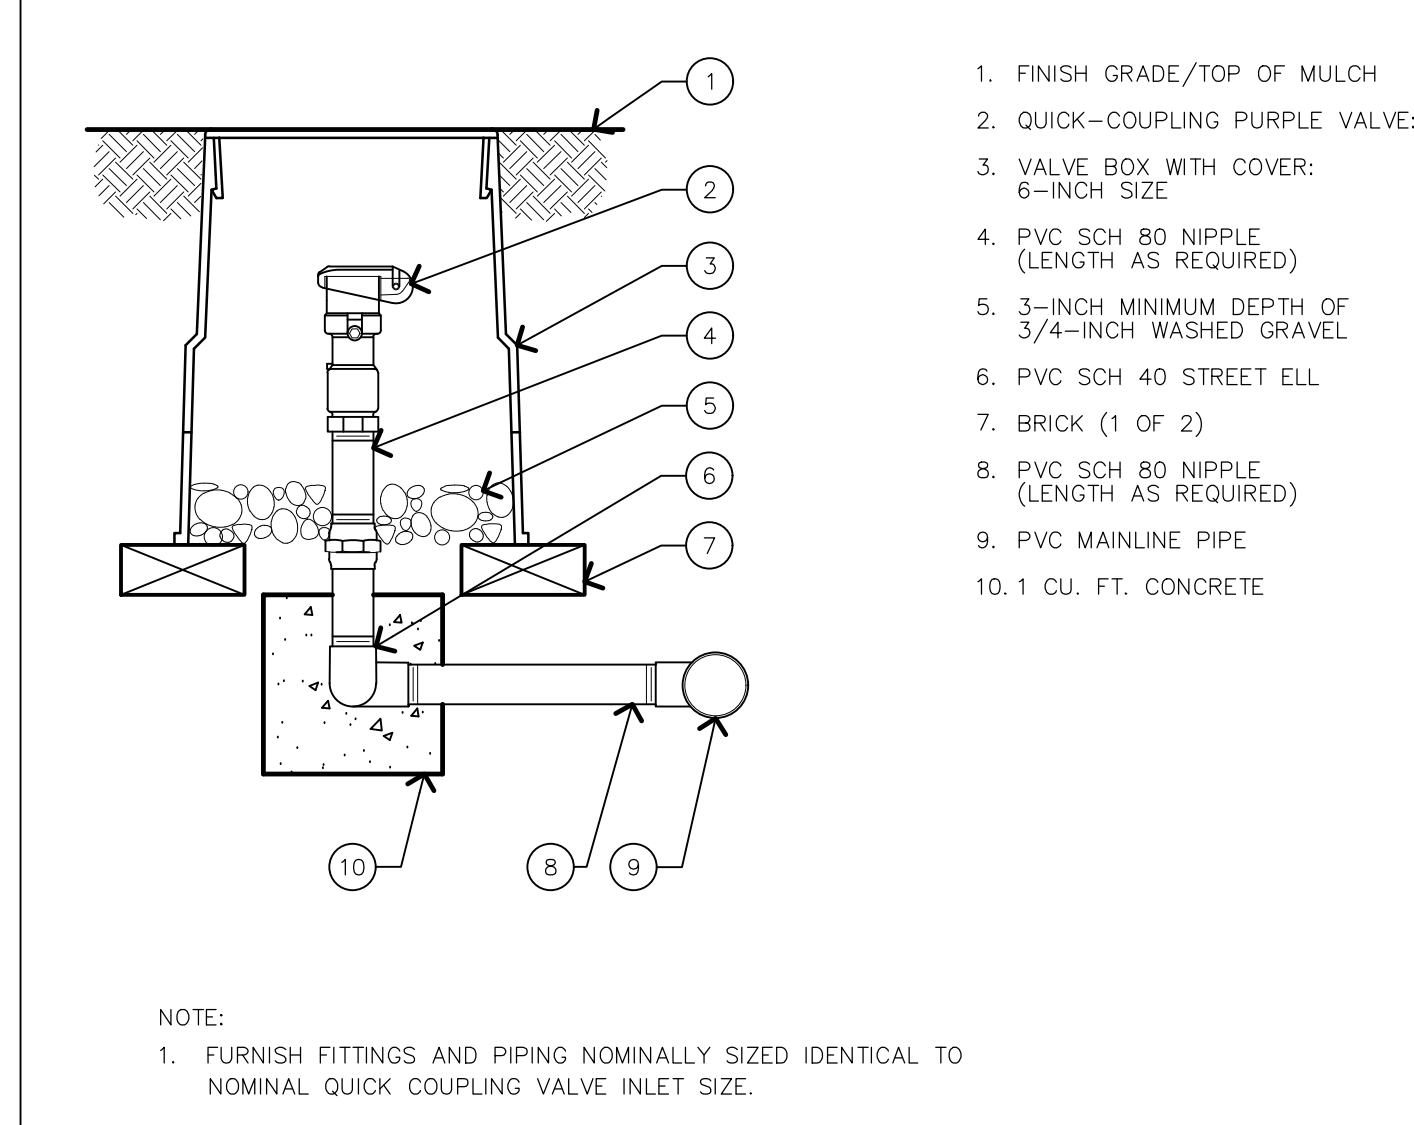


F QUICK-COUPLING VALVE (RECYCLED)

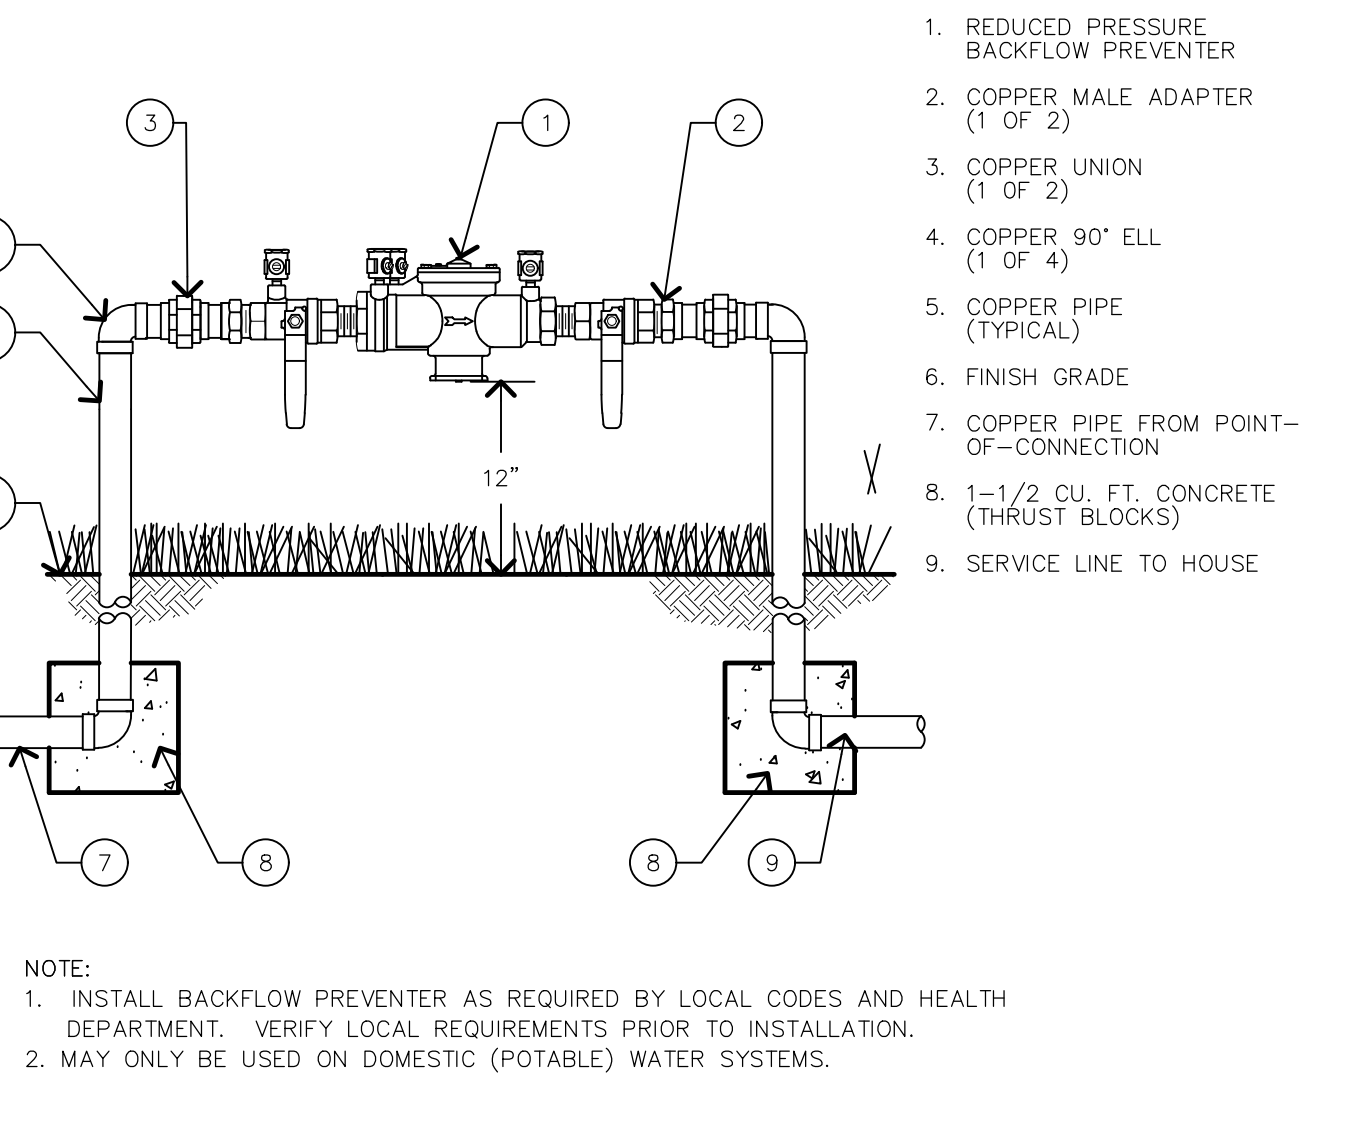


B BACKFLOW PREVENTER

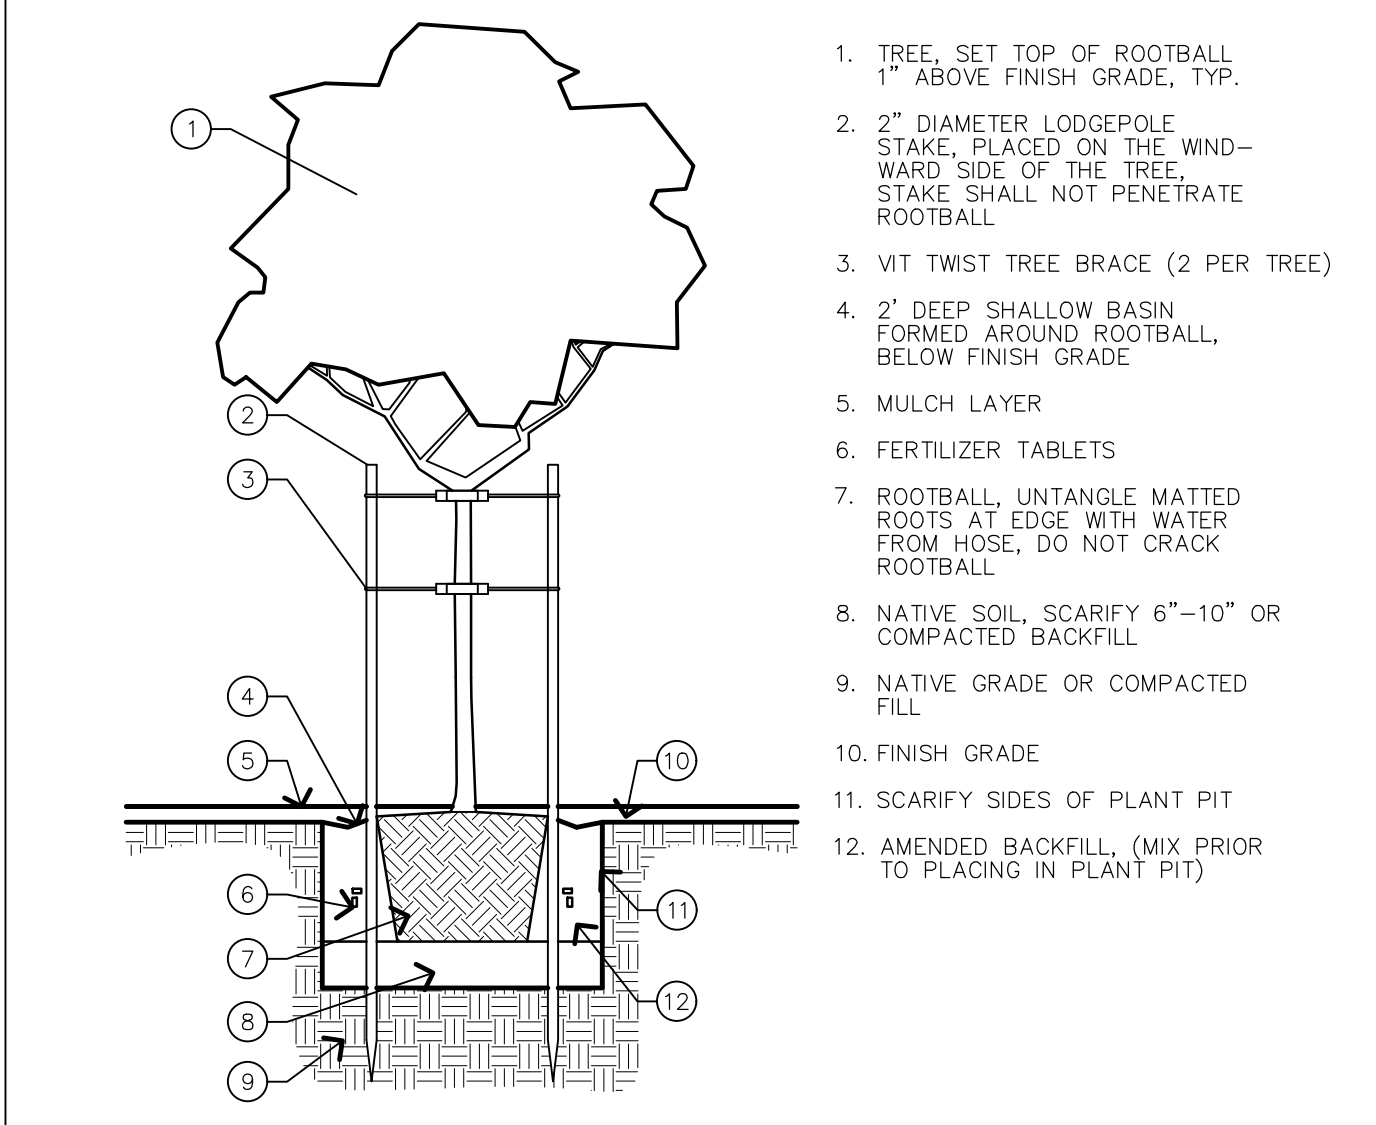


O TREE PLANTING, DOUBLE STAKED

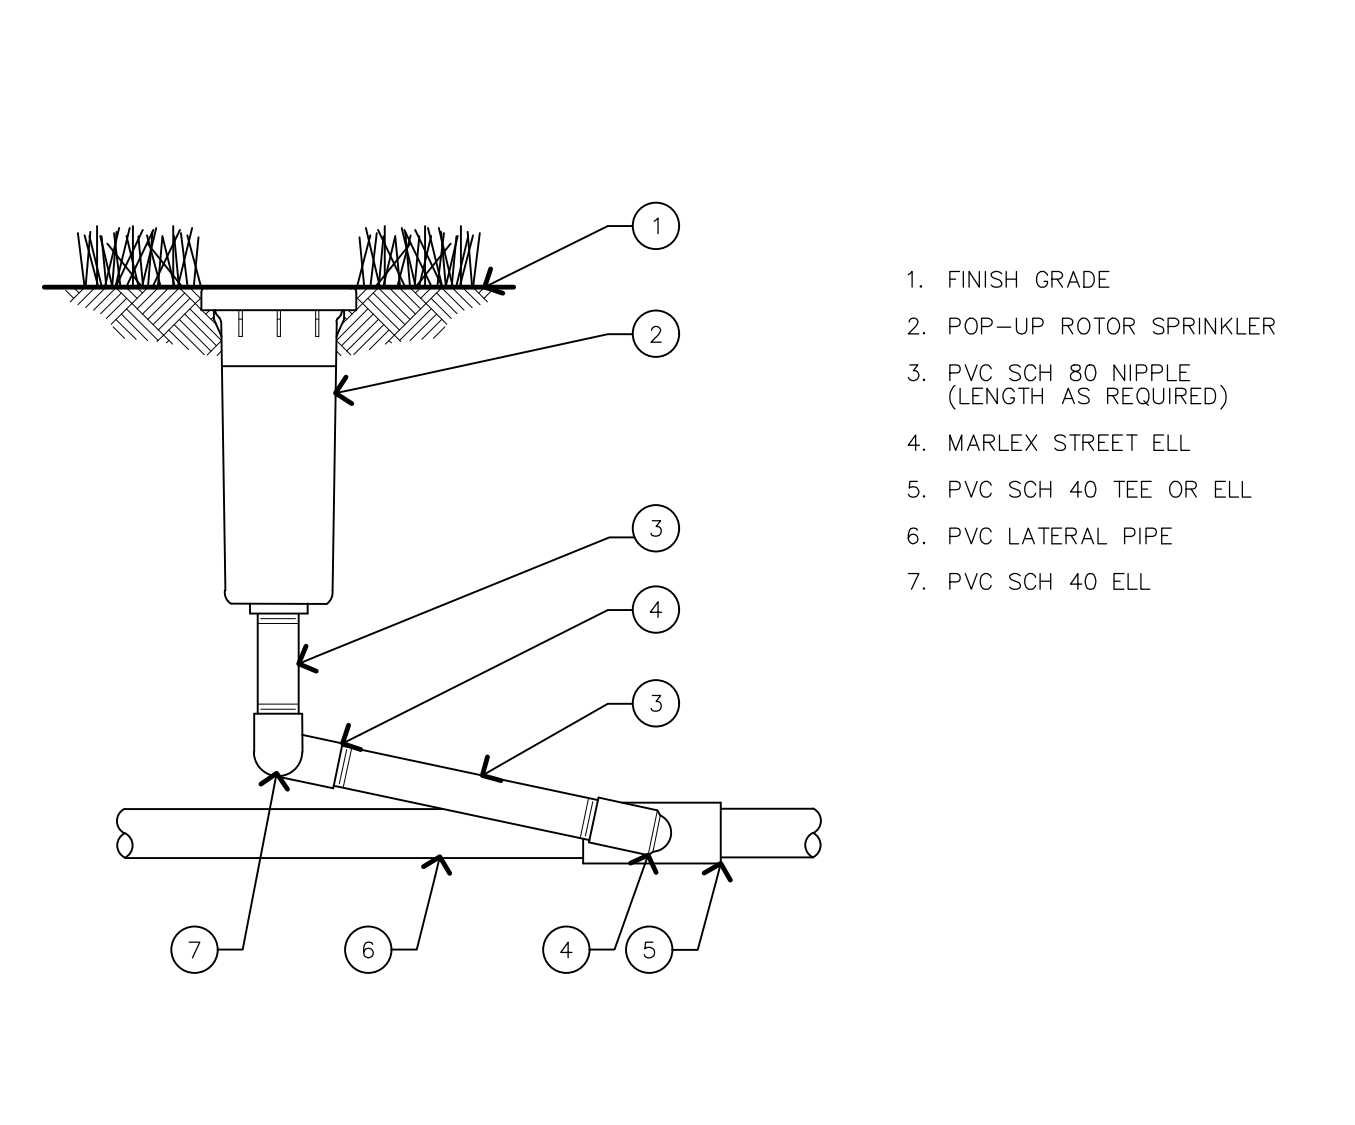

K POP-UP W/ ROTOR

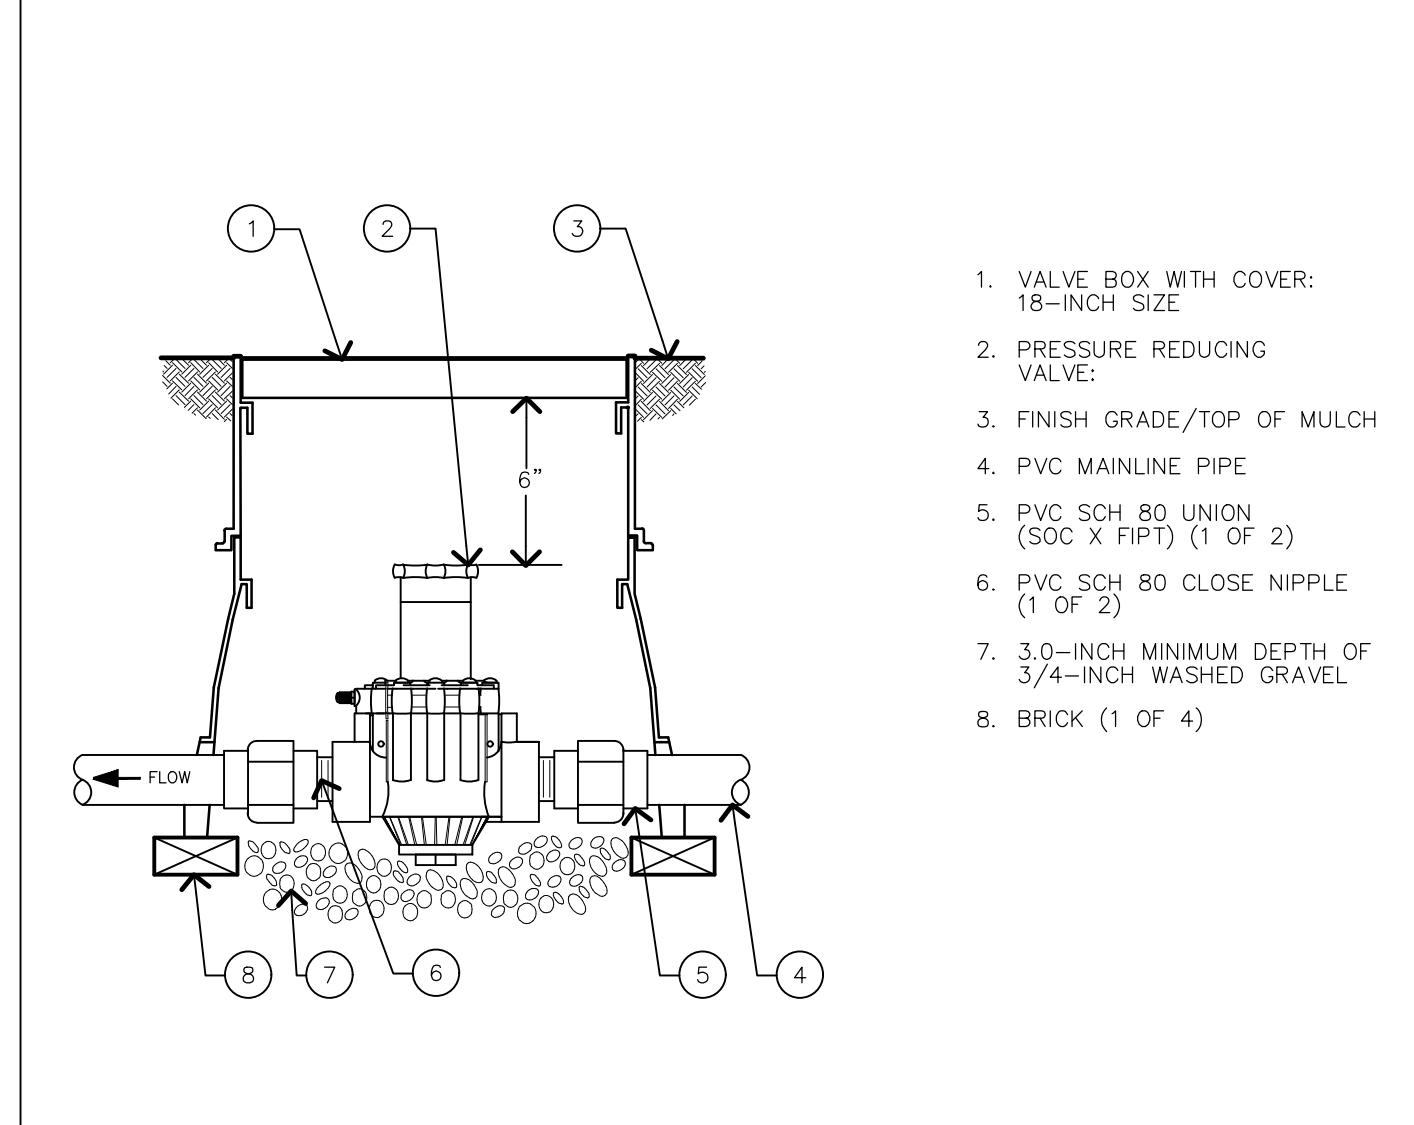

G PRESSURE REDUCING VALVE

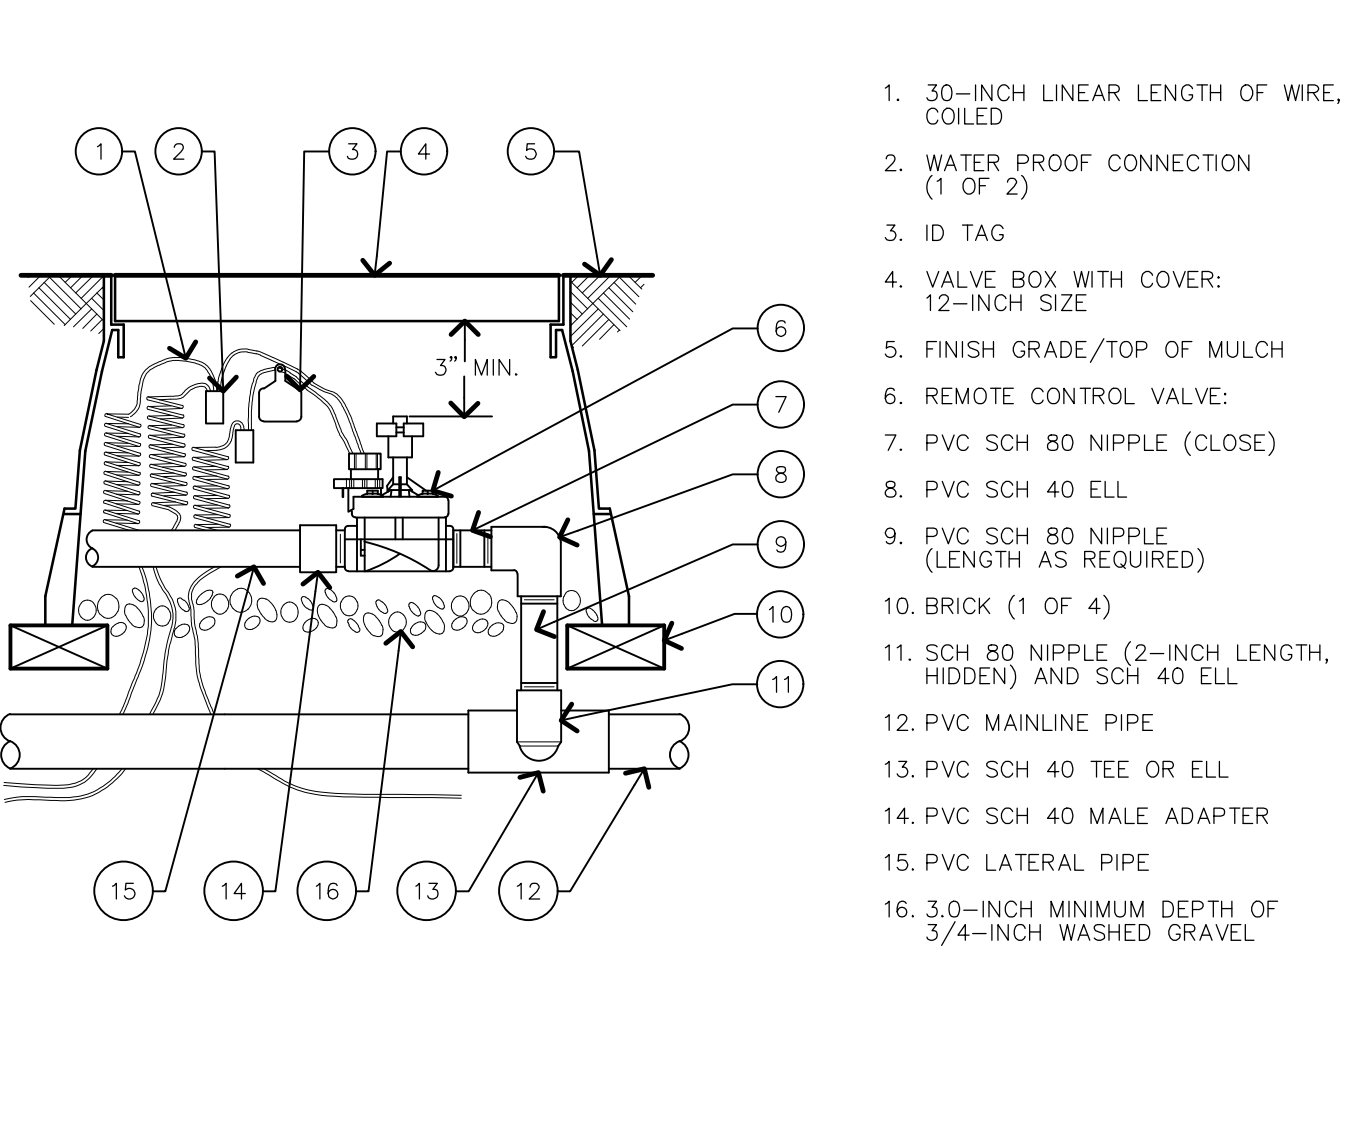

C REMOTE CONTROL VALVE

